

Wednesday, August 24, 2016 11:37:09 AM

**\*150128\***

Page 1

**Accept**

**\*N900040100\***

Setup Start \*NS1\*

Stop \*NS2\*

**Item Name:** Aft Outboard Bracket Assembly

**Start Date:** 8/18/2016      **Start Qty:** 4.00

\*4\* 10 SH  
\*4\* 10

**Cust Item ID:**

**Required Date:** 8/24/2016      **Req'd Qty:** 4.00

**Customer:**

**Reference:**

**DAS**  
**21**  
**9-89**

Approvals: Process Plan: 9-89 Date: AUG 24 2016 Tooling:

Date: \_\_\_\_\_

Run Start \*NR1\*

QC: \_\_\_\_\_ Date: \_\_\_\_\_ SPC (Y/N): \_\_\_\_\_

Date: \_\_\_\_\_

**Stop** **\*NR2\***

**Insp.  
Stamp**

Revision Nbr

D4436

A

100

0.02

**\*100\***

## FLOW WATER JET

0.09

## Waterjet

**FLOW CNC Waterjet**

## Memo

1-Cut D4436-1 as per Dwg

Dwg Rev: A

Prog Rev: A

2-Deburr if necessary

110

QC2- Inspect parts off machine FAI/FAIB

0.00

**\*110\***

0.01

QC

### Quality Control

DQA: \_\_\_\_\_ Date: \_\_\_\_\_

## WORK ORDER NON-CONFORMANCE / UPDATE

QA Closed: \_\_\_\_\_ Date: \_\_\_\_\_

Work Order update only ☐

|   |  |   |  |   |  |  |   |  |  |
|---|--|---|--|---|--|--|---|--|--|
| Work Order: _____<br><br>Part No. _____<br><br>NCR No. _____   |  | <b>DISPOSITION</b><br><br>Rework <input type="checkbox"/><br>Scrap <input type="checkbox"/><br>Use-as-is <input type="checkbox"/><br>Suspected Unapproved <input type="checkbox"/>   |  | <b>AGAINST DEPARTMENT/PROCESS</b><br><br><div style="display: flex; justify-content: space-between;"> <div>           Skid-tube <input type="checkbox"/><br/>           Machining <input type="checkbox"/><br/>           Thermoforming <input type="checkbox"/><br/>           Large Fab <input type="checkbox"/> </div> <div>           Cross tube <input type="checkbox"/><br/>           Small Fab <input type="checkbox"/><br/>           Finishing <input type="checkbox"/><br/>           Composite <input type="checkbox"/> </div> <div>           Water Jet <input type="checkbox"/><br/>           Prod. Eng. Coord. <input type="checkbox"/><br/>           Rec/Store/Packaging <input type="checkbox"/><br/>           Supplier <input type="checkbox"/> </div> <div>           Engineering <input type="checkbox"/><br/>           Quality <input type="checkbox"/><br/>           Other <input type="checkbox"/> </div> </div> |  |  |   |  |  |
| Date :   |  | Step #:   |  | QTY Effective :   |  |  | MRB (QSI042) Approval<br><br><div style="border: 1px solid black; height: 100px; width: 100%;"></div> |  |  |
| Description Work Order Deviation   |  |   |  | Disposition   |  |  |   |  |  |
|   |  |   |  |   |  |  | Completed By                                                                                          |  |  |
|   |  |   |  |   |  |  | Lead hand / Supervisor Approval Verification                                                          |  |  |
|   |  |   |  |   |  |  | QC / QA Coordinator Approval                                                                          |  |  |
| <b>Root Cause</b><br><div style="display: flex; justify-content: space-between;"> <div>           Environment <input type="checkbox"/><br/>           Design <input type="checkbox"/><br/>           Doc/Data <input type="checkbox"/><br/>           Equip/Tooling <input type="checkbox"/><br/>           Handling/Pre <input type="checkbox"/><br/>           Material <input type="checkbox"/><br/>           Internal Transport <input type="checkbox"/><br/>           Tribal Knowledge <input type="checkbox"/><br/>           LOA <input type="checkbox"/><br/>           Substation <input type="checkbox"/><br/>           Past Expiry Date <input type="checkbox"/><br/>           Misidentified <input type="checkbox"/> </div> <div>           No Re-verification <input type="checkbox"/><br/>           Operator <input type="checkbox"/><br/>           Offset/Setup <input type="checkbox"/><br/>           Supplier <input type="checkbox"/><br/>           Training <input type="checkbox"/><br/>           Use for Testing <input type="checkbox"/><br/>           Poor Information <input type="checkbox"/><br/>           Rushing <input type="checkbox"/><br/>           Product Improvement <input type="checkbox"/><br/>           Process Improvement <input type="checkbox"/><br/>           Manufacturing Process <input type="checkbox"/><br/>           Past Due <input type="checkbox"/> </div> </div> |  | <b>FAULT CATEGORY</b><br><div style="display: flex; justify-content: space-between;"> <div>           Pressure/Forced <input type="checkbox"/><br/>           Bending <input type="checkbox"/><br/>           Centre Not Concentric <input type="checkbox"/><br/>           Cracks <input type="checkbox"/><br/>           Crimp/Kink/Ripple/Wave <input type="checkbox"/><br/>           Cuffs <input type="checkbox"/><br/>           Crushing <input type="checkbox"/><br/>           Heat Treat <input type="checkbox"/><br/>           Wave/Twist in Tube <input type="checkbox"/><br/>           Marks/Chatter <input type="checkbox"/> </div> <div>           Temperature/Cure <input type="checkbox"/><br/>           Set-up <input type="checkbox"/><br/>           BOM/Route <input type="checkbox"/><br/>           Broken/Damage/Defect <input type="checkbox"/><br/>           Inspection Incomplete/Unqualified <input type="checkbox"/><br/>           Contamination <input type="checkbox"/><br/>           Countersink <input type="checkbox"/><br/>           Cut Too Short <input type="checkbox"/><br/>           Instructions Incomplete/Unclear <input type="checkbox"/><br/>           Drill Holes <input type="checkbox"/> </div> <div>           Power Loss/Surge <input type="checkbox"/><br/>           Folio/Program <input type="checkbox"/><br/>           Grain <input type="checkbox"/><br/>           Weld <input type="checkbox"/><br/>           Wrong Stock Pulled <input type="checkbox"/><br/>           Out of Sequence <input type="checkbox"/><br/>           Off-set <input type="checkbox"/><br/>           Mislabeled <input type="checkbox"/><br/>           Fit/Function <input type="checkbox"/><br/>           Misaligned/off center <input type="checkbox"/> </div> <div>           Positioned Wrong <input type="checkbox"/><br/>           Outside Dimensions <input type="checkbox"/><br/>           Over/Under tolerance <input type="checkbox"/><br/>           Part Incorrect <input type="checkbox"/><br/>           Part Lost/Missing <input type="checkbox"/><br/>           Part Moved <input type="checkbox"/><br/>           Drawing <input type="checkbox"/><br/>           Finish <input type="checkbox"/><br/>           Misread <input type="checkbox"/><br/>           Turning Sequence <input type="checkbox"/> </div> </div> |  |   |  |  |   |  |  |
| OTHER : <input type="checkbox"/>   |  |   |  |   |  |  |   |  |  |

**Work Order ID 150128**

Wednesday, August 24, 2016 11:37:09 AM

**\*150128\***

Page 2

**Item ID:** D4436-043**Accept****\*N900040100\*****Setup Start****\*NS1\*****Revision ID:****Stop****\*NS2\*****Item Name:** Aft Outboard Bracket Assembly**Start Date:** 8/18/2016 **Start Qty:** 4.00**\*4\*****Cust Item ID:****Required Date:** 8/24/2016 **Req'd Qty:** 4.00**\*4\*****Customer:****Reference:****Approvals:****Process Plan:** \_\_\_\_\_**Date:** \_\_\_\_\_**Tooling:** \_\_\_\_\_**Date:** \_\_\_\_\_**Run Start****\*NR1\*****QC:** \_\_\_\_\_**Date:** \_\_\_\_\_**SPC (Y/N):** \_\_\_\_\_**Date:** \_\_\_\_\_**Stop****\*NR2\*****Sequence ID/  
Work Center ID****Operation  
Description****Set Up/  
Run Hours****Tool ID****Tool #****Plan  
Code****Accept  
Qty****Reject  
Qty****Reject  
Number****Insp.  
Stamp**

120

QC8- Inspect parts - second check

0.00

**\*120\***

QC

**Memo**

0.01

Quality Control

DAS  
38  
9-89

SEP 19 2016

130

Bend as per dwg

0.01

**\*130\***

Brake NC

**Memo**

0.05

Brake NC

DAS  
30  
9-89

SEP 20 2016

140

0.00

**\*140\***

Small Fab

**Memo**

0.04

Small Fab

C"SINK AS PER DWG

DAS  
36  
9-89  
16/09/20



DQA: \_\_\_\_\_ Date: \_\_\_\_\_



## WORK ORDER NON-CONFORMANCE / UPDATE

QA Closed: \_\_\_\_\_ Date: \_\_\_\_\_

Work Order update only ☐

|   |   
|---|---|---|---|---|---|---|---|---|---|---|------------------------------------|--------------------------------------------|----------------------------------|----------------------------------------|------------------------------------|----------------------------------------------|--------------------------------|------------------------------------|------------------------------------|-----------------------------------|--|
| Work Order: _____<br><br>Part No. _____<br><br>NCR No. _____   | <b>DISPOSITION</b><br><br>Rework <input type="checkbox"/><br>Scrap <input type="checkbox"/><br>Use-as-is <input type="checkbox"/><br>Suspected Unapproved <input type="checkbox"/>   | <b>AGAINST DEPARTMENT/PROCESS</b><br><br><table style="width:100%; border: none;"> <tr> <td style="border: none;">Skid-tube <input type="checkbox"/></td> <td style="border: none;">Cross tube <input type="checkbox"/></td> <td style="border: none;">Water Jet <input type="checkbox"/></td> <td style="border: none;">Engineering <input type="checkbox"/></td> </tr> <tr> <td style="border: none;">Machining <input type="checkbox"/></td> <td style="border: none;">Small Fab <input type="checkbox"/></td> <td style="border: none;">Prod. Eng. Coord. <input type="checkbox"/></td> <td style="border: none;">Quality <input type="checkbox"/></td> </tr> <tr> <td style="border: none;">Thermoforming <input type="checkbox"/></td> <td style="border: none;">Finishing <input type="checkbox"/></td> <td style="border: none;">Rec/Store/Packaging <input type="checkbox"/></td> <td style="border: none;">Other <input type="checkbox"/></td> </tr> <tr> <td style="border: none;">Large Fab <input type="checkbox"/></td> <td style="border: none;">Composite <input type="checkbox"/></td> <td style="border: none;">Supplier <input type="checkbox"/></td> <td></td> </tr> </table> |   |   |   | Skid-tube <input type="checkbox"/>   | Cross tube <input type="checkbox"/>   | Water Jet <input type="checkbox"/>   | Engineering <input type="checkbox"/>   | Machining <input type="checkbox"/>   | Small Fab <input type="checkbox"/> | Prod. Eng. Coord. <input type="checkbox"/> | Quality <input type="checkbox"/> | Thermoforming <input type="checkbox"/> | Finishing <input type="checkbox"/> | Rec/Store/Packaging <input type="checkbox"/> | Other <input type="checkbox"/> | Large Fab <input type="checkbox"/> | Composite <input type="checkbox"/> | Supplier <input type="checkbox"/> |  |
| Skid-tube <input type="checkbox"/>   | Cross tube <input type="checkbox"/>   | Water Jet <input type="checkbox"/>   | Engineering <input type="checkbox"/>   |   |   |   |   |   |   |   |                                    |                                            |                                  |                                        |                                    |                                              |                                |                                    |                                    |                                   |  |
| Machining <input type="checkbox"/>   | Small Fab <input type="checkbox"/>   | Prod. Eng. Coord. <input type="checkbox"/>   | Quality <input type="checkbox"/>   |   |   |   |   |   |   |   |                                    |                                            |                                  |                                        |                                    |                                              |                                |                                    |                                    |                                   |  |
| Thermoforming <input type="checkbox"/>   | Finishing <input type="checkbox"/>   | Rec/Store/Packaging <input type="checkbox"/>   | Other <input type="checkbox"/>   |   |   |   |   |   |   |   |                                    |                                            |                                  |                                        |                                    |                                              |                                |                                    |                                    |                                   |  |
| Large Fab <input type="checkbox"/>   | Composite <input type="checkbox"/>   | Supplier <input type="checkbox"/>   |   |   |   |   |   |   |   |   |                                    |                                            |                                  |                                        |                                    |                                              |                                |                                    |                                    |                                   |  |
| Date :   | Step #:   | QTY Effective :   |   | MRB (QSI042) Approval   |   |   |   |   |   |   |                                    |                                            |                                  |                                        |                                    |                                              |                                |                                    |                                    |                                   |  |
| Description Work Order Deviation   |   | Disposition   |   | Completed By   |   |   |   |   |   |   |                                    |                                            |                                  |                                        |                                    |                                              |                                |                                    |                                    |                                   |  |
| <div style="position: absolute; top: 400px; left: 50px; color: blue; font-size: small;">           CAU<br/>SC<br/>SR-C<br/>2017         </div>   |   | <div style="position: absolute; bottom: 40px; left: 300px; color: blue; font-size: small;">           CAU<br/>SC         </div>   |   | Lead hand / Supervisor Approval Verification   |   |   |   |   |   |   |                                    |                                            |                                  |                                        |                                    |                                              |                                |                                    |                                    |                                   |  |
|   |   |   |   | QC / QA Coordinator Approval   |   |   |   |   |   |   |                                    |                                            |                                  |                                        |                                    |                                              |                                |                                    |                                    |                                   |  |
|   |   
| <table style="width:100%; border: none;"> <tr> <td style="width:25%; text-align: center; vertical-align: top;"> <b>Root Cause</b><br/>           Environment <input type="checkbox"/><br/>           Design <input type="checkbox"/><br/>           Doc/Data <input type="checkbox"/><br/>           Equip/Tooling <input type="checkbox"/><br/>           Handling/Pre <input type="checkbox"/><br/>           Material <input type="checkbox"/><br/>           Internal Transport <input type="checkbox"/><br/>           Tribal Knowledge <input type="checkbox"/><br/>           LOA <input type="checkbox"/><br/>           Substation <input type="checkbox"/><br/>           Past Expiry Date <input type="checkbox"/><br/>           Misidentified <input type="checkbox"/> </td> <td style="width:25%; text-align: center; vertical-align: top;">           No Re-verification <input type="checkbox"/><br/>           Operator <input type="checkbox"/><br/>           Offset/Setup <input type="checkbox"/><br/>           Supplier <input type="checkbox"/><br/>           Training <input type="checkbox"/><br/>           Use for Testing <input type="checkbox"/><br/>           Poor Information <input type="checkbox"/><br/>           Rushing <input type="checkbox"/><br/>           Product Improvement <input type="checkbox"/><br/>           Process Improvement <input type="checkbox"/><br/>           Manufacturing Process <input type="checkbox"/><br/>           Past Due <input type="checkbox"/> </td> <td style="width:25%; text-align: center; vertical-align: top;">           Pressure/Forced <input type="checkbox"/><br/>           Bending <input type="checkbox"/><br/>           Centre Not Concentric <input type="checkbox"/><br/>           Cracks <input type="checkbox"/><br/>           Crimp/Kink/Ripple/Wave <input type="checkbox"/><br/>           Cuffs <input type="checkbox"/><br/>           Crushing <input type="checkbox"/><br/>           Heat Treat <input type="checkbox"/><br/>           Wave/Twist in Tube <input type="checkbox"/><br/>           Marks/Chatter <input type="checkbox"/> </td> <td style="width:25%; text-align: center; vertical-align: top;"> <b>FAULT CATEGORY</b><br/>           Temperature/Cure <input type="checkbox"/><br/>           Set-up <input type="checkbox"/><br/>           BOM/Route <input type="checkbox"/><br/>           Broken/Damage/Defect <input type="checkbox"/><br/>           Inspection Incomplete/Unqualified <input type="checkbox"/><br/>           Contamination <input type="checkbox"/><br/>           Countersink <input type="checkbox"/><br/>           Cut Too Short <input type="checkbox"/><br/>           Instructions Incomplete/Unclear <input type="checkbox"/><br/>           Drill Holes <input type="checkbox"/> </td> <td style="width:25%; text-align: center; vertical-align: top;">           Power Loss/Surge <input type="checkbox"/><br/>           Folio/Program <input type="checkbox"/><br/>           Grain <input type="checkbox"/><br/>           Weld <input type="checkbox"/><br/>           Wrong Stock Pulled <input type="checkbox"/><br/>           Out of Sequence <input type="checkbox"/><br/>           Off-set <input type="checkbox"/><br/>           Mislabeled <input type="checkbox"/><br/>           Fit/Function <input type="checkbox"/><br/>           Misaligned/off center <input type="checkbox"/> </td> <td style="width:25%; text-align: center; vertical-align: top;">           Positioned Wrong <input type="checkbox"/><br/>           Outside Dimensions <input type="checkbox"/><br/>           Over/Under tolerance <input type="checkbox"/><br/>           Part Incorrect <input type="checkbox"/><br/>           Part Lost/Missing <input type="checkbox"/><br/>           Part Moved <input type="checkbox"/><br/>           Drawing <input type="checkbox"/><br/>           Finish <input type="checkbox"/><br/>           Misread <input type="checkbox"/><br/>           Turning Sequence <input type="checkbox"/> </td> </tr> <tr> <td colspan="4" style="text-align: center;">           OTHER : <input type="checkbox"/> </td> </tr> </table> |   |   |   |   | <b>Root Cause</b><br>Environment <input type="checkbox"/><br>Design <input type="checkbox"/><br>Doc/Data <input type="checkbox"/><br>Equip/Tooling <input type="checkbox"/><br>Handling/Pre <input type="checkbox"/><br>Material <input type="checkbox"/><br>Internal Transport <input type="checkbox"/><br>Tribal Knowledge <input type="checkbox"/><br>LOA <input type="checkbox"/><br>Substation <input type="checkbox"/><br>Past Expiry Date <input type="checkbox"/><br>Misidentified <input type="checkbox"/> | No Re-verification <input type="checkbox"/><br>Operator <input type="checkbox"/><br>Offset/Setup <input type="checkbox"/><br>Supplier <input type="checkbox"/><br>Training <input type="checkbox"/><br>Use for Testing <input type="checkbox"/><br>Poor Information <input type="checkbox"/><br>Rushing <input type="checkbox"/><br>Product Improvement <input type="checkbox"/><br>Process Improvement <input type="checkbox"/><br>Manufacturing Process <input type="checkbox"/><br>Past Due <input type="checkbox"/> | Pressure/Forced <input type="checkbox"/><br>Bending <input type="checkbox"/><br>Centre Not Concentric <input type="checkbox"/><br>Cracks <input type="checkbox"/><br>Crimp/Kink/Ripple/Wave <input type="checkbox"/><br>Cuffs <input type="checkbox"/><br>Crushing <input type="checkbox"/><br>Heat Treat <input type="checkbox"/><br>Wave/Twist in Tube <input type="checkbox"/><br>Marks/Chatter <input type="checkbox"/> | <b>FAULT CATEGORY</b><br>Temperature/Cure <input type="checkbox"/><br>Set-up <input type="checkbox"/><br>BOM/Route <input type="checkbox"/><br>Broken/Damage/Defect <input type="checkbox"/><br>Inspection Incomplete/Unqualified <input type="checkbox"/><br>Contamination <input type="checkbox"/><br>Countersink <input type="checkbox"/><br>Cut Too Short <input type="checkbox"/><br>Instructions Incomplete/Unclear <input type="checkbox"/><br>Drill Holes <input type="checkbox"/> | Power Loss/Surge <input type="checkbox"/><br>Folio/Program <input type="checkbox"/><br>Grain <input type="checkbox"/><br>Weld <input type="checkbox"/><br>Wrong Stock Pulled <input type="checkbox"/><br>Out of Sequence <input type="checkbox"/><br>Off-set <input type="checkbox"/><br>Mislabeled <input type="checkbox"/><br>Fit/Function <input type="checkbox"/><br>Misaligned/off center <input type="checkbox"/> | Positioned Wrong <input type="checkbox"/><br>Outside Dimensions <input type="checkbox"/><br>Over/Under tolerance <input type="checkbox"/><br>Part Incorrect <input type="checkbox"/><br>Part Lost/Missing <input type="checkbox"/><br>Part Moved <input type="checkbox"/><br>Drawing <input type="checkbox"/><br>Finish <input type="checkbox"/><br>Misread <input type="checkbox"/><br>Turning Sequence <input type="checkbox"/> | OTHER : <input type="checkbox"/>   |                                            |                                  |                                        |                                    |                                              |                                |                                    |                                    |                                   |  |
| <b>Root Cause</b><br>Environment <input type="checkbox"/><br>Design <input type="checkbox"/><br>Doc/Data <input type="checkbox"/><br>Equip/Tooling <input type="checkbox"/><br>Handling/Pre <input type="checkbox"/><br>Material <input type="checkbox"/><br>Internal Transport <input type="checkbox"/><br>Tribal Knowledge <input type="checkbox"/><br>LOA <input type="checkbox"/><br>Substation <input type="checkbox"/><br>Past Expiry Date <input type="checkbox"/><br>Misidentified <input type="checkbox"/>   | No Re-verification <input type="checkbox"/><br>Operator <input type="checkbox"/><br>Offset/Setup <input type="checkbox"/><br>Supplier <input type="checkbox"/><br>Training <input type="checkbox"/><br>Use for Testing <input type="checkbox"/><br>Poor Information <input type="checkbox"/><br>Rushing <input type="checkbox"/><br>Product Improvement <input type="checkbox"/><br>Process Improvement <input type="checkbox"/><br>Manufacturing Process <input type="checkbox"/><br>Past Due <input type="checkbox"/> | Pressure/Forced <input type="checkbox"/><br>Bending <input type="checkbox"/><br>Centre Not Concentric <input type="checkbox"/><br>Cracks <input type="checkbox"/><br>Crimp/Kink/Ripple/Wave <input type="checkbox"/><br>Cuffs <input type="checkbox"/><br>Crushing <input type="checkbox"/><br>Heat Treat <input type="checkbox"/><br>Wave/Twist in Tube <input type="checkbox"/><br>Marks/Chatter <input type="checkbox"/>   | <b>FAULT CATEGORY</b><br>Temperature/Cure <input type="checkbox"/><br>Set-up <input type="checkbox"/><br>BOM/Route <input type="checkbox"/><br>Broken/Damage/Defect <input type="checkbox"/><br>Inspection Incomplete/Unqualified <input type="checkbox"/><br>Contamination <input type="checkbox"/><br>Countersink <input type="checkbox"/><br>Cut Too Short <input type="checkbox"/><br>Instructions Incomplete/Unclear <input type="checkbox"/><br>Drill Holes <input type="checkbox"/> | Power Loss/Surge <input type="checkbox"/><br>Folio/Program <input type="checkbox"/><br>Grain <input type="checkbox"/><br>Weld <input type="checkbox"/><br>Wrong Stock Pulled <input type="checkbox"/><br>Out of Sequence <input type="checkbox"/><br>Off-set <input type="checkbox"/><br>Mislabeled <input type="checkbox"/><br>Fit/Function <input type="checkbox"/><br>Misaligned/off center <input type="checkbox"/> | Positioned Wrong <input type="checkbox"/><br>Outside Dimensions <input type="checkbox"/><br>Over/Under tolerance <input type="checkbox"/><br>Part Incorrect <input type="checkbox"/><br>Part Lost/Missing <input type="checkbox"/><br>Part Moved <input type="checkbox"/><br>Drawing <input type="checkbox"/><br>Finish <input type="checkbox"/><br>Misread <input type="checkbox"/><br>Turning Sequence <input type="checkbox"/>                                                                                   |   |   |   |   |   |                                    |                                            |                                  |                                        |                                    |                                              |                                |                                    |                                    |                                   |  |
| OTHER : <input type="checkbox"/>   |   |   

Wednesday, August 24, 2016 11:37:09 AM

Page 3

[illegible]

DQA: \_\_\_\_\_ Date: \_\_\_\_\_



## WORK ORDER NON-CONFORMANCE / UPDATE

QA Closed: \_\_\_\_\_ Date: \_\_\_\_\_

Work Order update only ☐

| |
|---|
| Work Order: _____<br><br>Part No. _____<br><br>NCR No. _____   | <b>DISPOSITION</b><br><br>Rework <input type="checkbox"/><br>Scrap <input type="checkbox"/><br>Use-as-is <input type="checkbox"/><br>Suspected Unapproved <input type="checkbox"/> | <b>AGAINST DEPARTMENT/PROCESS</b><br><br><table style="width:100%; border: none;"> <tr> <td style="border: none;">Skid-tube <input type="checkbox"/></td> <td style="border: none;">Cross tube <input type="checkbox"/></td> <td style="border: none;">Water Jet <input type="checkbox"/></td> <td style="border: none;">Engineering <input type="checkbox"/></td> </tr> <tr> <td style="border: none;">Machining <input type="checkbox"/></td> <td style="border: none;">Small Fab <input type="checkbox"/></td> <td style="border: none;">Prod. Eng. Coord. <input type="checkbox"/></td> <td style="border: none;">Quality <input type="checkbox"/></td> </tr> <tr> <td style="border: none;">Thermoforming <input type="checkbox"/></td> <td style="border: none;">Finishing <input type="checkbox"/></td> <td style="border: none;">Rec/Store/Packaging <input type="checkbox"/></td> <td style="border: none;">Other <input type="checkbox"/></td> </tr> <tr> <td style="border: none;">Large Fab <input type="checkbox"/></td> <td style="border: none;">Composite <input type="checkbox"/></td> <td style="border: none;">Supplier <input type="checkbox"/></td> <td></td> </tr> </table> |                                                            |                                                 |                   | Skid-tube <input type="checkbox"/> | Cross tube <input type="checkbox"/> | Water Jet <input type="checkbox"/> | Engineering <input type="checkbox"/> | Machining <input type="checkbox"/>   | Small Fab <input type="checkbox"/>          | Prod. Eng. Coord. <input type="checkbox"/> | Quality <input type="checkbox"/>          | Thermoforming <input type="checkbox"/>    | Finishing <input type="checkbox"/> | Rec/Store/Packaging <input type="checkbox"/> | Other <input type="checkbox"/>   | Large Fab <input type="checkbox"/> | Composite <input type="checkbox"/>     | Supplier <input type="checkbox"/> | |
| Skid-tube <input type="checkbox"/>   | Cross tube <input type="checkbox"/>   | Water Jet <input type="checkbox"/>   | Engineering <input type="checkbox"/>                       | |
| Machining <input type="checkbox"/>   | Small Fab <input type="checkbox"/>   | Prod. Eng. Coord. <input type="checkbox"/>   | Quality <input type="checkbox"/>                           | |
| Thermoforming <input type="checkbox"/>   | Finishing <input type="checkbox"/>   | Rec/Store/Packaging <input type="checkbox"/>   | Other <input type="checkbox"/>                             | |
| Large Fab <input type="checkbox"/>   | Composite <input type="checkbox"/>   | Supplier <input type="checkbox"/>   | |
| Date :   | Step #:   | QTY Effective :   |                                                            | MRB (QSI042) Approval                           | |
| Description Work Order Deviation   |   | Disposition   |                                                            | Completed By                                    | |
|   |   |   |                                                            | Lead hand / Supervisor<br>Approval Verification | |
| |
|   |   |   |                                                            | QC / QA Coordinator<br>Approval                 | |
| <table style="width:100%; border: none;"> <tr> <td colspan="2" style="text-align: center;"><b>Root Cause</b></td> <td colspan="3" style="text-align: center;"><b>FAULT CATEGORY</b></td> </tr> <tr> <td style="border: none;">Environment <input type="checkbox"/></td> <td style="border: none;"><input type="checkbox"/> No Re-verification</td> <td style="border: none;"><input type="checkbox"/> Pressure/Forced</td> <td style="border: none;"><input type="checkbox"/> Temperature/Cure</td> <td style="border: none;"><input type="checkbox"/> Power Loss/Surge</td> </tr> <tr> <td style="border: none;">Design <input type="checkbox"/></td> <td style="border: none;"><input type="checkbox"/> Operator</td> <td style="border: none;"><input type="checkbox"/> Bending</td> <td style="border: none;"><input type="checkbox"/> Set-up</td> <td style="border: none;"><input type="checkbox"/> Folio/Program</td> </tr> <tr> <td style="border: none;">Doc/Data <input type="checkbox"/></td> <td style="border: none;"><input type="checkbox"/> Offset/Setup</td> <td style="border: none;"><input type="checkbox"/> Centre Not Concentric</td> <td style="border: none;"><input type="checkbox"/> BOM/Route</td> <td style="border: none;"><input type="checkbox"/> Grain</td> </tr> <tr> <td style="border: none;">Equip/Tooling <input type="checkbox"/></td> <td style="border: none;"><input type="checkbox"/> Supplier</td> <td style="border: none;"><input type="checkbox"/> Cracks</td> <td style="border: none;"><input type="checkbox"/> Broken/Damage/Defect</td> <td style="border: none;"><input type="checkbox"/> Weld</td> </tr> <tr> <td style="border: none;">Handling/Pre <input type="checkbox"/></td> <td style="border: none;"><input type="checkbox"/> Training</td> <td style="border: none;"><input type="checkbox"/> Crimp/Kink/Ripple/Wave</td> <td style="border: none;"><input type="checkbox"/> Inspection Incomplete/Unqualified</td> <td style="border: none;"><input type="checkbox"/> Wrong Stock Pulled</td> </tr> <tr> <td style="border: none;">Material <input type="checkbox"/></td> <td style="border: none;"><input type="checkbox"/> Use for Testing</td> <td style="border: none;"><input type="checkbox"/> Cuffs</td> <td style="border: none;"><input type="checkbox"/> Contamination</td> <td style="border: none;"><input type="checkbox"/> Out of Sequence</td> </tr> <tr> <td style="border: none;">Internal Transport <input type="checkbox"/></td> <td style="border: none;"><input type="checkbox"/> Poor Information</td> <td style="border: none;"><input type="checkbox"/> Crushing</td> <td style="border: none;"><input type="checkbox"/> Countersink</td> <td style="border: none;"><input type="checkbox"/> Off-set</td> </tr> <tr> <td style="border: none;">Tribal Knowledge <input type="checkbox"/></td> <td style="border: none;"><input type="checkbox"/> Rushing</td> <td style="border: none;"><input type="checkbox"/> Heat Treat</td> <td style="border: none;"><input type="checkbox"/> Cut Too Short</td> <td style="border: none;"><input type="checkbox"/> Mislabeled</td> </tr> <tr> <td style="border: none;">LOA <input type="checkbox"/></td> <td style="border: none;"><input type="checkbox"/> Product Improvement</td> <td style="border: none;"><input type="checkbox"/> Wave/Twist in Tube</td> <td style="border: none;"><input type="checkbox"/> Instructions Incomplete/Unclear</td> <td style="border: none;"><input type="checkbox"/> Fit/Function</td> </tr> <tr> <td style="border: none;">Substation <input type="checkbox"/></td> <td style="border: none;"><input type="checkbox"/> Process Improvement</td> <td style="border: none;"><input type="checkbox"/> Marks/Chatter</td> <td style="border: none;"><input type="checkbox"/> Drill Holes</td> <td style="border: none;"><input type="checkbox"/> Misaligned/off center</td> </tr> <tr> <td style="border: none;">Past Expiry Date <input type="checkbox"/></td> <td style="border: none;"><input type="checkbox"/> Manufacturing Process</td> <td colspan="3" rowspan="2" style="border: none;"></td> </tr> <tr> <td style="border: none;">Misidentified <input type="checkbox"/></td> <td style="border: none;"><input type="checkbox"/> Past Due</td> </tr> <tr> <td colspan="2" style="border: none;"></td> <td colspan="3" style="border: none;">OTHER :</td> </tr> </table> |   |   |                                                            |                                                 | <b>Root Cause</b> |                                    | <b>FAULT CATEGORY</b>               |                                    |                                      | Environment <input type="checkbox"/> | <input type="checkbox"/> No Re-verification | <input type="checkbox"/> Pressure/Forced   | <input type="checkbox"/> Temperature/Cure | <input type="checkbox"/> Power Loss/Surge | Design <input type="checkbox"/>    | <input type="checkbox"/> Operator            | <input type="checkbox"/> Bending | <input type="checkbox"/> Set-up    | <input type="checkbox"/> Folio/Program | Doc/Data <input type="checkbox"/> | <input type="checkbox"/> Offset/Setup | <input type="checkbox"/> Centre Not Concentric | <input type="checkbox"/> BOM/Route | <input type="checkbox"/> Grain | Equip/Tooling <input type="checkbox"/> | <input type="checkbox"/> Supplier | <input type="checkbox"/> Cracks | <input type="checkbox"/> Broken/Damage/Defect | <input type="checkbox"/> Weld | Handling/Pre <input type="checkbox"/> | <input type="checkbox"/> Training | <input type="checkbox"/> Crimp/Kink/Ripple/Wave | <input type="checkbox"/> Inspection Incomplete/Unqualified | <input type="checkbox"/> Wrong Stock Pulled | Material <input type="checkbox"/> | <input type="checkbox"/> Use for Testing | <input type="checkbox"/> Cuffs | <input type="checkbox"/> Contamination | <input type="checkbox"/> Out of Sequence | Internal Transport <input type="checkbox"/> | <input type="checkbox"/> Poor Information | <input type="checkbox"/> Crushing | <input type="checkbox"/> Countersink | <input type="checkbox"/> Off-set | Tribal Knowledge <input type="checkbox"/> | <input type="checkbox"/> Rushing | <input type="checkbox"/> Heat Treat | <input type="checkbox"/> Cut Too Short | <input type="checkbox"/> Mislabeled | LOA <input type="checkbox"/> | <input type="checkbox"/> Product Improvement | <input type="checkbox"/> Wave/Twist in Tube | <input type="checkbox"/> Instructions Incomplete/Unclear | <input type="checkbox"/> Fit/Function | Substation <input type="checkbox"/> | <input type="checkbox"/> Process Improvement | <input type="checkbox"/> Marks/Chatter | <input type="checkbox"/> Drill Holes | <input type="checkbox"/> Misaligned/off center | Past Expiry Date <input type="checkbox"/> | <input type="checkbox"/> Manufacturing Process |  |  |  | Misidentified <input type="checkbox"/> | <input type="checkbox"/> Past Due |  |  | OTHER : |  |  |
| <b>Root Cause</b>   |   | <b>FAULT CATEGORY</b>   | |
| Environment <input type="checkbox"/>   | <input type="checkbox"/> No Re-verification   | <input type="checkbox"/> Pressure/Forced   | <input type="checkbox"/> Temperature/Cure                  | <input type="checkbox"/> Power Loss/Surge       | |
| Design <input type="checkbox"/>   | <input type="checkbox"/> Operator   | <input type="checkbox"/> Bending   | <input type="checkbox"/> Set-up                            | <input type="checkbox"/> Folio/Program          | |
| Doc/Data <input type="checkbox"/>   | <input type="checkbox"/> Offset/Setup   | <input type="checkbox"/> Centre Not Concentric   | <input type="checkbox"/> BOM/Route                         | <input type="checkbox"/> Grain                  | |
| Equip/Tooling <input type="checkbox"/>   | <input type="checkbox"/> Supplier   | <input type="checkbox"/> Cracks   | <input type="checkbox"/> Broken/Damage/Defect              | <input type="checkbox"/> Weld                   | |
| Handling/Pre <input type="checkbox"/>   | <input type="checkbox"/> Training   | <input type="checkbox"/> Crimp/Kink/Ripple/Wave   | <input type="checkbox"/> Inspection Incomplete/Unqualified | <input type="checkbox"/> Wrong Stock Pulled     | |
| Material <input type="checkbox"/>   | <input type="checkbox"/> Use for Testing   | <input type="checkbox"/> Cuffs   | <input type="checkbox"/> Contamination                     | <input type="checkbox"/> Out of Sequence        | |
| Internal Transport <input type="checkbox"/>   | <input type="checkbox"/> Poor Information   | <input type="checkbox"/> Crushing   | <input type="checkbox"/> Countersink                       | <input type="checkbox"/> Off-set                | |
| Tribal Knowledge <input type="checkbox"/>   | <input type="checkbox"/> Rushing   | <input type="checkbox"/> Heat Treat   | <input type="checkbox"/> Cut Too Short                     | <input type="checkbox"/> Mislabeled             | |
| LOA <input type="checkbox"/>   | <input type="checkbox"/> Product Improvement   | <input type="checkbox"/> Wave/Twist in Tube   | <input type="checkbox"/> Instructions Incomplete/Unclear   | <input type="checkbox"/> Fit/Function           | |
| Substation <input type="checkbox"/>   | <input type="checkbox"/> Process Improvement   | <input type="checkbox"/> Marks/Chatter   | <input type="checkbox"/> Drill Holes                       | <input type="checkbox"/> Misaligned/off center  | |
| Past Expiry Date <input type="checkbox"/>   | <input type="checkbox"/> Manufacturing Process   | |
| Misidentified <input type="checkbox"/>   | <input type="checkbox"/> Past Due   | |
|   |   | OTHER :   | |



**\*150128\***

Page 4

**\*N900040100\***

**Setup Start \*NS1\***

Stop \*NS2\*

**Start Date:** 8/18/2016      **Start Qty:** 4.00      **\*4\***

**Cust Item ID:**

**Required Date:** 8/24/2016      **Req'd Qty:** 4.00      **\*1\***

**Customer:**

Run Start \*NR1\*

**Approvals:**      **Process Plan:** \_\_\_\_\_ **Date:** \_\_\_\_\_ **Tooling:** \_\_\_\_\_ **Date:** \_\_\_\_\_

Stop \*NR2\*

QC: \_\_\_\_\_ Date: \_\_\_\_\_ SPC (Y/N): \_\_\_\_\_ Date: \_\_\_\_\_

**Insp.  
Stamp**

0.00

**\*1 20\***

## Memo

0.07

Assemble as per dwg, do not install rubber seal.

QC5- Inspect part completeness to step on W/O

0.00

**\*185\***

## Memo

0.01

## Quality Control

Black Sandtex(Ref:4.3.5.7) per QSI005 4.3

0.00

**\*190\***

## Memo

0.03

## Powder Coating

START TIME:

**OVEN TEMPERATURE:**

**FINISH TIME:**

DQA: \_\_\_\_\_ Date: \_\_\_\_\_

**WORK ORDER NON-CONFORMANCE / UPDATE**

QA Closed: \_\_\_\_\_ Date: \_\_\_\_\_

Work Order update only ☐

|   |                          |   |                                                 |   |                                                |                                               |                       |                                              |  |
|---|--------------------------|---|-------------------------------------------------|---|------------------------------------------------|-----------------------------------------------|-----------------------|----------------------------------------------|--|
| Work Order: _____<br><br>Part No. _____<br><br>NCR No. _____                                                                     |                          | <b>DISPOSITION</b><br><br>Rework <input type="checkbox"/><br>Scrap <input type="checkbox"/><br>Use-as-is <input type="checkbox"/><br>Suspected Unapproved <input type="checkbox"/> |                                                 | <b>AGAINST DEPARTMENT/PROCESS</b><br><br><div style="display: flex; justify-content: space-between;"> <div>           Skid-tube <input type="checkbox"/><br/>           Machining <input type="checkbox"/><br/>           Thermoforming <input type="checkbox"/><br/>           Large Fab <input type="checkbox"/> </div> <div>           Cross tube <input type="checkbox"/><br/>           Small Fab <input type="checkbox"/><br/>           Finishing <input type="checkbox"/><br/>           Composite <input type="checkbox"/> </div> <div>           Water Jet <input type="checkbox"/><br/>           Prod. Eng. Coord. <input type="checkbox"/><br/>           Rec/Store/Packaging <input type="checkbox"/><br/>           Supplier <input type="checkbox"/> </div> <div>           Engineering <input type="checkbox"/><br/>           Quality <input type="checkbox"/><br/>           Other <input type="checkbox"/> </div> </div> |                                                |                                               |                       |                                              |  |
| Date :   |                          | Step #:   |                                                 | QTY Effective :   |                                                |                                               | MRB (QSI042) Approval |                                              |  |
| Description Work Order Deviation                                                                                                 |                          |   |                                                 | Disposition   |                                                |                                               |                       | Completed By                                 |  |
| <div style="position: absolute; top: 450px; left: 50px; color: blue; font-size: 1.2em;">             2023 11 09           </div> |                          |   |                                                 |   |                                                |                                               |                       | Lead hand / Supervisor Approval Verification |  |
|   |                          |   |                                                 |   |                                                |                                               |                       | QC / QA Coordinator Approval                 |  |
|   |                          |   |                                                 |   |                                                |                                               |                       |                                              |  |
| <b>Root Cause</b>   |                          | <b>FAULT CATEGORY</b>   |                                                 |   |                                                |                                               |                       |                                              |  |
| Environment <input type="checkbox"/>                                                                                             | <input type="checkbox"/> | No Re-verification <input type="checkbox"/>   | Pressure/Forced <input type="checkbox"/>        | Temperature/Cure <input type="checkbox"/>   | Power Loss/Surge <input type="checkbox"/>      | Positioned Wrong <input type="checkbox"/>     |                       |                                              |  |
| Design <input type="checkbox"/>                                                                                                  | <input type="checkbox"/> | Operator <input type="checkbox"/>   | Bending <input type="checkbox"/>                | Set-up <input type="checkbox"/>   | Folio/Program <input type="checkbox"/>         | Outside Dimensions <input type="checkbox"/>   |                       |                                              |  |
| Doc/Data <input type="checkbox"/>                                                                                                | <input type="checkbox"/> | Offset/Setup <input type="checkbox"/>   | Centre Not Concentric <input type="checkbox"/>  | BOM/Route <input type="checkbox"/>   | Grain <input type="checkbox"/>                 | Over/Under tolerance <input type="checkbox"/> |                       |                                              |  |
| Equip/Tooling <input type="checkbox"/>                                                                                           | <input type="checkbox"/> | Supplier <input type="checkbox"/>   | Cracks <input type="checkbox"/>                 | Broken/Damage/Defect <input type="checkbox"/>   | Weld <input type="checkbox"/>                  | Part Incorrect <input type="checkbox"/>       |                       |                                              |  |
| Handling/Pre <input type="checkbox"/>                                                                                            | <input type="checkbox"/> | Training <input type="checkbox"/>   | Crimp/Kink/Ripple/Wave <input type="checkbox"/> | Inspection Incomplete/Unqualified <input type="checkbox"/>   | Wrong Stock Pulled <input type="checkbox"/>    | Part Lost/Missing <input type="checkbox"/>    |                       |                                              |  |
| Material <input type="checkbox"/>                                                                                                | <input type="checkbox"/> | Use for Testing <input type="checkbox"/>   | Cuffs <input type="checkbox"/>                  | Contamination <input type="checkbox"/>   | Out of Sequence <input type="checkbox"/>       | Part Moved <input type="checkbox"/>           |                       |                                              |  |
| Internal Transport <input type="checkbox"/>                                                                                      | <input type="checkbox"/> | Poor Information <input type="checkbox"/>   | Crushing <input type="checkbox"/>               | Countersink <input type="checkbox"/>   | Off-set <input type="checkbox"/>               | Drawing <input type="checkbox"/>              |                       |                                              |  |
| Tribal Knowledge <input type="checkbox"/>                                                                                        | <input type="checkbox"/> | Rushing <input type="checkbox"/>   | Heat Treat <input type="checkbox"/>             | Cut Too Short <input type="checkbox"/>   | Mislabeled <input type="checkbox"/>            | Finish <input type="checkbox"/>               |                       |                                              |  |
| LOA <input type="checkbox"/>   | <input type="checkbox"/> | Product Improvement <input type="checkbox"/>   | Wave/Twist in Tube <input type="checkbox"/>     | Instructions Incomplete/Unclear <input type="checkbox"/>   | Fit/Function <input type="checkbox"/>          | Misread <input type="checkbox"/>              |                       |                                              |  |
| Substation <input type="checkbox"/>                                                                                              | <input type="checkbox"/> | Process Improvement <input type="checkbox"/>   | Marks/Chatter <input type="checkbox"/>          | Drill Holes <input type="checkbox"/>   | Misaligned/off center <input type="checkbox"/> | Turning Sequence <input type="checkbox"/>     |                       |                                              |  |
| Past Expiry Date <input type="checkbox"/>                                                                                        | <input type="checkbox"/> | Manufacturing Process <input type="checkbox"/>   | OTHER :                                         |   |                                                |                                               |                       |                                              |  |
| Misidentified <input type="checkbox"/>                                                                                           | <input type="checkbox"/> | Past Due <input type="checkbox"/>   |                                                 |   |                                                |                                               |                       |                                              |  |



Wednesday, August 24, 2016 11:37:09 AM

Page 5

**\*NR2\***

[illegible]

DQA: \_\_\_\_\_ Date: \_\_\_\_\_

## WORK ORDER NON-CONFORMANCE / UPDATE

QA Closed: \_\_\_\_\_ Date: \_\_\_\_\_

Work Order update only ☐

| |
|---|
| Work Order: _____<br><br>Part No. _____<br><br>NCR No. _____   |                                                            | <b>DISPOSITION</b><br><br>Rework <input type="checkbox"/><br>Scrap <input type="checkbox"/><br>Use-as-is <input type="checkbox"/><br>Suspected Unapproved <input type="checkbox"/> |                                               | <b>AGAINST DEPARTMENT/PROCESS</b><br><br><table style="width:100%; border: none;"> <tr> <td style="border: none;">Skid-tube <input type="checkbox"/></td> <td style="border: none;">Cross tube <input type="checkbox"/></td> <td style="border: none;">Water Jet <input type="checkbox"/></td> <td style="border: none;">Engineering <input type="checkbox"/></td> </tr> <tr> <td style="border: none;">Machining <input type="checkbox"/></td> <td style="border: none;">Small Fab <input type="checkbox"/></td> <td style="border: none;">Prod. Eng. Coord. <input type="checkbox"/></td> <td style="border: none;">Quality <input type="checkbox"/></td> </tr> <tr> <td style="border: none;">Thermoforming <input type="checkbox"/></td> <td style="border: none;">Finishing <input type="checkbox"/></td> <td style="border: none;">Rec/Store/Packaging <input type="checkbox"/></td> <td style="border: none;">Other <input type="checkbox"/></td> </tr> <tr> <td style="border: none;">Large Fab <input type="checkbox"/></td> <td style="border: none;">Composite <input type="checkbox"/></td> <td style="border: none;">Supplier <input type="checkbox"/></td> <td></td> </tr> </table> |                                   |                                   |                                                 |                                        |                                   | Skid-tube <input type="checkbox"/>    | Cross tube <input type="checkbox"/> | Water Jet <input type="checkbox"/> | Engineering <input type="checkbox"/>     | Machining <input type="checkbox"/>          | Small Fab <input type="checkbox"/>        | Prod. Eng. Coord. <input type="checkbox"/> | Quality <input type="checkbox"/> | Thermoforming <input type="checkbox"/> | Finishing <input type="checkbox"/>           | Rec/Store/Packaging <input type="checkbox"/> | Other <input type="checkbox"/>               | Large Fab <input type="checkbox"/>        | Composite <input type="checkbox"/>             | Supplier <input type="checkbox"/>      | |
| Skid-tube <input type="checkbox"/>   | Cross tube <input type="checkbox"/>                        | Water Jet <input type="checkbox"/>   | Engineering <input type="checkbox"/>          | |
| Machining <input type="checkbox"/>   | Small Fab <input type="checkbox"/>                         | Prod. Eng. Coord. <input type="checkbox"/>   | Quality <input type="checkbox"/>              | |
| Thermoforming <input type="checkbox"/>   | Finishing <input type="checkbox"/>                         | Rec/Store/Packaging <input type="checkbox"/>   | Other <input type="checkbox"/>                | |
| Large Fab <input type="checkbox"/>   | Composite <input type="checkbox"/>                         | Supplier <input type="checkbox"/>   | |
| Date :   |                                                            | Step #:   |                                               | QTY Effective :   |                                   |                                   | MRB (QSI042) Approval                           | |
| Description Work Order Deviation   |                                                            |   |                                               | Disposition   |                                   |                                   | Completed By                                    | |
| <div style="position: absolute; top: 40px; left: 40px; color: blue; font-size: small;">           640<br/>80<br/>50         </div>   |                                                            |   |                                               |   |                                   |                                   | Lead hand / Supervisor<br>Approval Verification | |
|   |                                                            |   |                                               |   |                                   |                                   | QC / QA Coordinator<br>Approval                 | |
| |
| <b>Root Cause</b><br><table style="width:100%; border: none;"> <tr> <td style="border: none;">Environment <input type="checkbox"/></td> <td style="border: none;">No Re-verification <input type="checkbox"/></td> </tr> <tr> <td style="border: none;">Design <input type="checkbox"/></td> <td style="border: none;">Operator <input type="checkbox"/></td> </tr> <tr> <td style="border: none;">Doc/Data <input type="checkbox"/></td> <td style="border: none;">Offset/Setup <input type="checkbox"/></td> </tr> <tr> <td style="border: none;">Equip/Tooling <input type="checkbox"/></td> <td style="border: none;">Supplier <input type="checkbox"/></td> </tr> <tr> <td style="border: none;">Handling/Pre <input type="checkbox"/></td> <td style="border: none;">Training <input type="checkbox"/></td> </tr> <tr> <td style="border: none;">Material <input type="checkbox"/></td> <td style="border: none;">Use for Testing <input type="checkbox"/></td> </tr> <tr> <td style="border: none;">Internal Transport <input type="checkbox"/></td> <td style="border: none;">Poor Information <input type="checkbox"/></td> </tr> <tr> <td style="border: none;">Tribal Knowledge <input type="checkbox"/></td> <td style="border: none;">Rushing <input type="checkbox"/></td> </tr> <tr> <td style="border: none;">LOA <input type="checkbox"/></td> <td style="border: none;">Product Improvement <input type="checkbox"/></td> </tr> <tr> <td style="border: none;">Substation <input type="checkbox"/></td> <td style="border: none;">Process Improvement <input type="checkbox"/></td> </tr> <tr> <td style="border: none;">Past Expiry Date <input type="checkbox"/></td> <td style="border: none;">Manufacturing Process <input type="checkbox"/></td> </tr> <tr> <td style="border: none;">Misidentified <input type="checkbox"/></td> <td style="border: none;">Past Due <input type="checkbox"/></td> </tr> </table> |                                                            | Environment <input type="checkbox"/>   | No Re-verification <input type="checkbox"/>   | Design <input type="checkbox"/>   | Operator <input type="checkbox"/> | Doc/Data <input type="checkbox"/> | Offset/Setup <input type="checkbox"/>           | Equip/Tooling <input type="checkbox"/> | Supplier <input type="checkbox"/> | Handling/Pre <input type="checkbox"/> | Training <input type="checkbox"/>   | Material <input type="checkbox"/>  | Use for Testing <input type="checkbox"/> | Internal Transport <input type="checkbox"/> | Poor Information <input type="checkbox"/> | Tribal Knowledge <input type="checkbox"/>  | Rushing <input type="checkbox"/> | LOA <input type="checkbox"/>           | Product Improvement <input type="checkbox"/> | Substation <input type="checkbox"/>          | Process Improvement <input type="checkbox"/> | Past Expiry Date <input type="checkbox"/> | Manufacturing Process <input type="checkbox"/> | Misidentified <input type="checkbox"/> | Past Due <input type="checkbox"/> | <b>FAULT CATEGORY</b><br><table style="width:100%; border: none;"> <tr> <td style="border: none;">Pressure/Forced <input type="checkbox"/></td> <td style="border: none;">Temperature/Cure <input type="checkbox"/></td> <td style="border: none;">Power Loss/Surge <input type="checkbox"/></td> <td style="border: none;">Positioned Wrong <input type="checkbox"/></td> </tr> <tr> <td style="border: none;">Bending <input type="checkbox"/></td> <td style="border: none;">Set-up <input type="checkbox"/></td> <td style="border: none;">Folio/Program <input type="checkbox"/></td> <td style="border: none;">Outside Dimensions <input type="checkbox"/></td> </tr> <tr> <td style="border: none;">Centre Not Concentric <input type="checkbox"/></td> <td style="border: none;">BOM/Route <input type="checkbox"/></td> <td style="border: none;">Grain <input type="checkbox"/></td> <td style="border: none;">Over/Under tolerance <input type="checkbox"/></td> </tr> <tr> <td style="border: none;">Cracks <input type="checkbox"/></td> <td style="border: none;">Broken/Damage/Defect <input type="checkbox"/></td> <td style="border: none;">Weld <input type="checkbox"/></td> <td style="border: none;">Part Incorrect <input type="checkbox"/></td> </tr> <tr> <td style="border: none;">Crimp/Kink/Ripple/Wave <input type="checkbox"/></td> <td style="border: none;">Inspection Incomplete/Unqualified <input type="checkbox"/></td> <td style="border: none;">Wrong Stock Pulled <input type="checkbox"/></td> <td style="border: none;">Part Lost/Missing <input type="checkbox"/></td> </tr> <tr> <td style="border: none;">Cuffs <input type="checkbox"/></td> <td style="border: none;">Contamination <input type="checkbox"/></td> <td style="border: none;">Out of Sequence <input type="checkbox"/></td> <td style="border: none;">Part Moved <input type="checkbox"/></td> </tr> <tr> <td style="border: none;">Crushing <input type="checkbox"/></td> <td style="border: none;">Countersink <input type="checkbox"/></td> <td style="border: none;">Off-set <input type="checkbox"/></td> <td style="border: none;">Drawing <input type="checkbox"/></td> </tr> <tr> <td style="border: none;">Heat Treat <input type="checkbox"/></td> <td style="border: none;">Cut Too Short <input type="checkbox"/></td> <td style="border: none;">Mislabeled <input type="checkbox"/></td> <td style="border: none;">Finish <input type="checkbox"/></td> </tr> <tr> <td style="border: none;">Wave/Twist in Tube <input type="checkbox"/></td> <td style="border: none;">Instructions Incomplete/Unclear <input type="checkbox"/></td> <td style="border: none;">Fit/Function <input type="checkbox"/></td> <td style="border: none;">Misread <input type="checkbox"/></td> </tr> <tr> <td style="border: none;">Marks/Chatter <input type="checkbox"/></td> <td style="border: none;">Drill Holes <input type="checkbox"/></td> <td style="border: none;">Misaligned/off center <input type="checkbox"/></td> <td style="border: none;">Turning Sequence <input type="checkbox"/></td> </tr> </table> |  |  |  |  |  | Pressure/Forced <input type="checkbox"/> | Temperature/Cure <input type="checkbox"/> | Power Loss/Surge <input type="checkbox"/> | Positioned Wrong <input type="checkbox"/> | Bending <input type="checkbox"/> | Set-up <input type="checkbox"/> | Folio/Program <input type="checkbox"/> | Outside Dimensions <input type="checkbox"/> | Centre Not Concentric <input type="checkbox"/> | BOM/Route <input type="checkbox"/> | Grain <input type="checkbox"/> | Over/Under tolerance <input type="checkbox"/> | Cracks <input type="checkbox"/> | Broken/Damage/Defect <input type="checkbox"/> | Weld <input type="checkbox"/> | Part Incorrect <input type="checkbox"/> | Crimp/Kink/Ripple/Wave <input type="checkbox"/> | Inspection Incomplete/Unqualified <input type="checkbox"/> | Wrong Stock Pulled <input type="checkbox"/> | Part Lost/Missing <input type="checkbox"/> | Cuffs <input type="checkbox"/> | Contamination <input type="checkbox"/> | Out of Sequence <input type="checkbox"/> | Part Moved <input type="checkbox"/> | Crushing <input type="checkbox"/> | Countersink <input type="checkbox"/> | Off-set <input type="checkbox"/> | Drawing <input type="checkbox"/> | Heat Treat <input type="checkbox"/> | Cut Too Short <input type="checkbox"/> | Mislabeled <input type="checkbox"/> | Finish <input type="checkbox"/> | Wave/Twist in Tube <input type="checkbox"/> | Instructions Incomplete/Unclear <input type="checkbox"/> | Fit/Function <input type="checkbox"/> | Misread <input type="checkbox"/> | Marks/Chatter <input type="checkbox"/> | Drill Holes <input type="checkbox"/> | Misaligned/off center <input type="checkbox"/> | Turning Sequence <input type="checkbox"/> |
| Environment <input type="checkbox"/>   | No Re-verification <input type="checkbox"/>                | |
| Design <input type="checkbox"/>   | Operator <input type="checkbox"/>                          | |
| Doc/Data <input type="checkbox"/>   | Offset/Setup <input type="checkbox"/>                      | |
| Equip/Tooling <input type="checkbox"/>   | Supplier <input type="checkbox"/>                          | |
| Handling/Pre <input type="checkbox"/>   | Training <input type="checkbox"/>                          | |
| Material <input type="checkbox"/>   | Use for Testing <input type="checkbox"/>                   | |
| Internal Transport <input type="checkbox"/>   | Poor Information <input type="checkbox"/>                  | |
| Tribal Knowledge <input type="checkbox"/>   | Rushing <input type="checkbox"/>                           | |
| LOA <input type="checkbox"/>   | Product Improvement <input type="checkbox"/>               | |
| Substation <input type="checkbox"/>   | Process Improvement <input type="checkbox"/>               | |
| Past Expiry Date <input type="checkbox"/>   | Manufacturing Process <input type="checkbox"/>             | |
| Misidentified <input type="checkbox"/>   | Past Due <input type="checkbox"/>                          | |
| Pressure/Forced <input type="checkbox"/>   | Temperature/Cure <input type="checkbox"/>                  | Power Loss/Surge <input type="checkbox"/>   | Positioned Wrong <input type="checkbox"/>     | |
| Bending <input type="checkbox"/>   | Set-up <input type="checkbox"/>                            | Folio/Program <input type="checkbox"/>   | Outside Dimensions <input type="checkbox"/>   | |
| Centre Not Concentric <input type="checkbox"/>   | BOM/Route <input type="checkbox"/>                         | Grain <input type="checkbox"/>   | Over/Under tolerance <input type="checkbox"/> | |
| Cracks <input type="checkbox"/>   | Broken/Damage/Defect <input type="checkbox"/>              | Weld <input type="checkbox"/>   | Part Incorrect <input type="checkbox"/>       | |
| Crimp/Kink/Ripple/Wave <input type="checkbox"/>   | Inspection Incomplete/Unqualified <input type="checkbox"/> | Wrong Stock Pulled <input type="checkbox"/>   | Part Lost/Missing <input type="checkbox"/>    | |
| Cuffs <input type="checkbox"/>   | Contamination <input type="checkbox"/>                     | Out of Sequence <input type="checkbox"/>   | Part Moved <input type="checkbox"/>           | |
| Crushing <input type="checkbox"/>   | Countersink <input type="checkbox"/>                       | Off-set <input type="checkbox"/>   | Drawing <input type="checkbox"/>              | |
| Heat Treat <input type="checkbox"/>   | Cut Too Short <input type="checkbox"/>                     | Mislabeled <input type="checkbox"/>   | Finish <input type="checkbox"/>               | |
| Wave/Twist in Tube <input type="checkbox"/>   | Instructions Incomplete/Unclear <input type="checkbox"/>   | Fit/Function <input type="checkbox"/>   | Misread <input type="checkbox"/>              | |
| Marks/Chatter <input type="checkbox"/>   | Drill Holes <input type="checkbox"/>                       | Misaligned/off center <input type="checkbox"/>   | Turning Sequence <input type="checkbox"/>     | |
| OTHER :   | |

**Work Order ID 150128**

Wednesday, August 24, 2016 11:37:09 AM

**\*150128\***

Page 6

Item ID: D4436-043      Accept      **\*N900040100\***      Setup Start **\*NS1\***  
Revision ID:      Stop **\*NS2\***  
Item Name: Aft Outboard Bracket Assembly  
Start Date: 8/18/2016      Start Qty: 4.00      **\*4\***      Cust Item ID:  
Required Date: 8/24/2016      Req'd Qty: 4.00      **\*4\***      Customer:  
Reference:

Approvals:      Process Plan:      Date:      Tooling:      Date:      Run Start **\*NR1\***  
QC:      Date:      SPC (Y/N):      Date:      Stop **\*NR2\***

| Sequence ID/<br>Work Center ID | Operation<br>Description                           | Set Up/<br>Run Hours | Tool ID | Tool # | Plan<br>Code | Accept<br>Qty | Reject<br>Qty  | Reject<br>Number | Insp.<br>Stamp |
|--------------------------------|----------------------------------------------------|----------------------|---------|--------|--------------|---------------|----------------|------------------|----------------|
| 210                            | Identify as per dwg & Stock Location: <u>St621</u> | 0.00                 |         |        |              |               |                |                  |                |
| <b>*210*</b>                   |                                                    |                      |         |        |              |               |                |                  |                |
| Packaging                      | Memo                                               | 0.01                 |         |        |              | <u>10</u>     | <u>16/9/27</u> | <u>21</u>        |                |
| Packaging                      |                                                    |                      |         |        |              |               |                |                  |                |
| 220                            | QC21- Final Inspection - Work Order Release        | 0.00                 |         |        |              |               |                |                  |                |
| <b>*220*</b>                   |                                                    |                      |         |        |              |               |                |                  |                |
| QC                             | Memo                                               | 0.07                 |         |        |              |               | <u>16/9/27</u> | <u>21</u>        |                |
| Quality Control                |                                                    |                      |         |        |              |               |                |                  |                |

**DAS**  
**21**  
**9-89**

SEP 27 2016



DQA: \_\_\_\_\_ Date: \_\_\_\_\_

**WORK ORDER NON-CONFORMANCE / UPDATE**

QA Closed: \_\_\_\_\_ Date: \_\_\_\_\_

Work Order update only ☐

|   |   |   |  |                                                 |  |
|---|---|---|--|-------------------------------------------------|--|
| Work Order: _____<br><br>Part No. _____<br><br>NCR No. _____   | <b>DISPOSITION</b><br><br>Rework <input type="checkbox"/><br>Scrap <input type="checkbox"/><br>Use-as-is <input type="checkbox"/><br>Suspected Unapproved <input type="checkbox"/> | <b>AGAINST DEPARTMENT/PROCESS</b><br><br><div style="display: flex; justify-content: space-between;"> <div>           Skid-tube <input type="checkbox"/><br/>           Machining <input type="checkbox"/><br/>           Thermoforming <input type="checkbox"/><br/>           Large Fab <input type="checkbox"/> </div> <div>           Cross tube <input type="checkbox"/><br/>           Small Fab <input type="checkbox"/><br/>           Finishing <input type="checkbox"/><br/>           Composite <input type="checkbox"/> </div> <div>           Water Jet <input type="checkbox"/><br/>           Prod. Eng. Coord. <input type="checkbox"/><br/>           Rec/Store/Packaging <input type="checkbox"/><br/>           Supplier <input type="checkbox"/> </div> <div>           Engineering <input type="checkbox"/><br/>           Quality <input type="checkbox"/><br/>           Other <input type="checkbox"/> </div> </div>   |  |                                                 |  |
| Date :   | Step #:   | QTY Effective :   |  | MRB (QSI042) Approval                           |  |
| Description Work Order Deviation   |   | Disposition   |  |                                                 |  |
|   |   |   |  | Completed By                                    |  |
|   |   |   |  | Lead hand / Supervisor<br>Approval Verification |  |
|   |   |   |  | QC / QA Coordinator<br>Approval                 |  |
| <b>Root Cause</b><br><div style="display: flex; justify-content: space-between;"> <div>           Environment <input type="checkbox"/><br/>           Design <input type="checkbox"/><br/>           Doc/Data <input type="checkbox"/><br/>           Equip/Tooling <input type="checkbox"/><br/>           Handling/Pre <input type="checkbox"/><br/>           Material <input type="checkbox"/><br/>           Internal Transport <input type="checkbox"/><br/>           Tribal Knowledge <input type="checkbox"/><br/>           LOA <input type="checkbox"/><br/>           Substation <input type="checkbox"/><br/>           Past Expiry Date <input type="checkbox"/><br/>           Misidentified <input type="checkbox"/> </div> <div>           No Re-verification <input type="checkbox"/><br/>           Operator <input type="checkbox"/><br/>           Offset/Setup <input type="checkbox"/><br/>           Supplier <input type="checkbox"/><br/>           Training <input type="checkbox"/><br/>           Use for Testing <input type="checkbox"/><br/>           Poor Information <input type="checkbox"/><br/>           Rushing <input type="checkbox"/><br/>           Product Improvement <input type="checkbox"/><br/>           Process Improvement <input type="checkbox"/><br/>           Manufacturing Process <input type="checkbox"/><br/>           Past Due <input type="checkbox"/> </div> </div> |   | <b>FAULT CATEGORY</b><br><div style="display: flex; justify-content: space-between;"> <div>           Pressure/Forced <input type="checkbox"/><br/>           Bending <input type="checkbox"/><br/>           Centre Not Concentric <input type="checkbox"/><br/>           Cracks <input type="checkbox"/><br/>           Crimp/Kink/Ripple/Wave <input type="checkbox"/><br/>           Cuffs <input type="checkbox"/><br/>           Crushing <input type="checkbox"/><br/>           Heat Treat <input type="checkbox"/><br/>           Wave/Twist in Tube <input type="checkbox"/><br/>           Marks/Chatter <input type="checkbox"/> </div> <div>           Temperature/Cure <input type="checkbox"/><br/>           Set-up <input type="checkbox"/><br/>           BOM/Route <input type="checkbox"/><br/>           Broken/Damage/Defect <input type="checkbox"/><br/>           Inspection Incomplete/Unqualified <input type="checkbox"/><br/>           Contamination <input type="checkbox"/><br/>           Countersink <input type="checkbox"/><br/>           Cut Too Short <input type="checkbox"/><br/>           Instructions Incomplete/Unclear <input type="checkbox"/><br/>           Drill Holes <input type="checkbox"/> </div> <div>           Power Loss/Surge <input type="checkbox"/><br/>           Folio/Program <input type="checkbox"/><br/>           Grain <input type="checkbox"/><br/>           Weld <input type="checkbox"/><br/>           Wrong Stock Pulled <input type="checkbox"/><br/>           Out of Sequence <input type="checkbox"/><br/>           Off-set <input type="checkbox"/><br/>           Misabeled <input type="checkbox"/><br/>           Fit/Function <input type="checkbox"/><br/>           Misaligned/off center <input type="checkbox"/> </div> <div>           Positioned Wrong <input type="checkbox"/><br/>           Outside Dimensions <input type="checkbox"/><br/>           Over/Under tolerance <input type="checkbox"/><br/>           Part Incorrect <input type="checkbox"/><br/>           Part Lost/Missing <input type="checkbox"/><br/>           Part Moved <input type="checkbox"/><br/>           Drawing <input type="checkbox"/><br/>           Finish <input type="checkbox"/><br/>           Misread <input type="checkbox"/><br/>           Turning Sequence <input type="checkbox"/> </div> </div> |  |                                                 |  |
| OTHER : <input type="checkbox"/>   |   |   |  |                                                 |  |

# Picklist Print

Wednesday, August 24, 2016 11:37:12 AM

Page 1

Work Order ID: 150128

\*150128\*

Parent Item: D4436-043

\*D4436-043\*

Parent Item Name: Aft Outboard Bracket Assembly

Start Date: 8/18/2016

Required Date: 8/24/2016

Start Qty: 4.00

Required Qty: 4.00

Comments: IPP revA 11.10.06 new issue EC verified by:DD  
12.01.24 PER DWG REV.A DD VERF:EC

IPP REV:B

| Component Item ID/<br>Item Name | Replacement<br>Item ID | Mfg/<br>Purch | Bin<br>Item | Primary<br>Location | Last<br>Location | Route<br>Seq ID | Unit of<br>Measure | Qty on<br>Hand | Qty per Kit | Total<br>Qty | Qty<br>Issued | Date<br>Issued | Status |
|---------------------------------|------------------------|---------------|-------------|---------------------|------------------|-----------------|--------------------|----------------|-------------|--------------|---------------|----------------|--------|
|---------------------------------|------------------------|---------------|-------------|---------------------|------------------|-----------------|--------------------|----------------|-------------|--------------|---------------|----------------|--------|

M6061T6S.040

Purchased

No

100

sf

115.8000

1.59

6.694737

\*M6061T6S 040\*

6061-T6 .040 Sheet

\*\*

PR 10/09/17

## Location

## Loc Qty

## Loc Code

MAT021

115.8

m132037

0.4

m133548

26.6

m134774

44.9

m135147

43.9

MS20426AD3-2

Purchased

No

180

Each

18,145.00

4

16 26.6

\*MS20426AD3-2\*

Rivet

\*\*

NOT Pulled

## Location

## Loc Qty

## Loc Code

Mezz

18145

1173

8865

13276

9280

MS21075L08

Purchased

No

180

Each

192.0000

2

8

\*MS21075L 08\*

ANCHOR NUT

\*\*

40 FF SEP 22 2016

SEP 22 2016

## Location

## Loc Qty

## Loc Code

ST298

89

103053

55

M132035

34

ST300

103

M128635

103

NOT Pulled not in system

20

DQA: \_\_\_\_\_ Date: \_\_\_\_\_



## WORK ORDER NON-CONFORMANCE / UPDATE

QA Closed: \_\_\_\_\_ Date: \_\_\_\_\_

Work Order update only ☐

|   |   
|---|---|---|---|---|---|---------------|-----------------------|-------------------------------------------------|--|------------------------------------|-------------------------------------|------------------------------------|--------------------------------------|------------------------------------|------------------------------------|--------------------------------------------|----------------------------------|----------------------------------------|------------------------------------|----------------------------------------------|--------------------------------|------------------------------------|------------------------------------|-----------------------------------|--|
| Work Order: _____<br><br>Part No. _____<br><br>NCR No. _____   |   | <b>DISPOSITION</b><br><br>Rework <input type="checkbox"/><br>Scrap <input type="checkbox"/><br>Use-as-is <input type="checkbox"/><br>Suspected Unapproved <input type="checkbox"/>   |   | <b>AGAINST DEPARTMENT/PROCESS</b><br><br><table style="width:100%; border: none;"> <tr> <td style="border: none;">Skid-tube <input type="checkbox"/></td> <td style="border: none;">Cross tube <input type="checkbox"/></td> <td style="border: none;">Water Jet <input type="checkbox"/></td> <td style="border: none;">Engineering <input type="checkbox"/></td> </tr> <tr> <td style="border: none;">Machining <input type="checkbox"/></td> <td style="border: none;">Small Fab <input type="checkbox"/></td> <td style="border: none;">Prod. Eng. Coord. <input type="checkbox"/></td> <td style="border: none;">Quality <input type="checkbox"/></td> </tr> <tr> <td style="border: none;">Thermoforming <input type="checkbox"/></td> <td style="border: none;">Finishing <input type="checkbox"/></td> <td style="border: none;">Rec/Store/Packaging <input type="checkbox"/></td> <td style="border: none;">Other <input type="checkbox"/></td> </tr> <tr> <td style="border: none;">Large Fab <input type="checkbox"/></td> <td style="border: none;">Composite <input type="checkbox"/></td> <td style="border: none;">Supplier <input type="checkbox"/></td> <td></td> </tr> </table> |   |               |                       |                                                 |  | Skid-tube <input type="checkbox"/> | Cross tube <input type="checkbox"/> | Water Jet <input type="checkbox"/> | Engineering <input type="checkbox"/> | Machining <input type="checkbox"/> | Small Fab <input type="checkbox"/> | Prod. Eng. Coord. <input type="checkbox"/> | Quality <input type="checkbox"/> | Thermoforming <input type="checkbox"/> | Finishing <input type="checkbox"/> | Rec/Store/Packaging <input type="checkbox"/> | Other <input type="checkbox"/> | Large Fab <input type="checkbox"/> | Composite <input type="checkbox"/> | Supplier <input type="checkbox"/> |  |
| Skid-tube <input type="checkbox"/>   | Cross tube <input type="checkbox"/>   | Water Jet <input type="checkbox"/>   | Engineering <input type="checkbox"/>   |   |   
| Machining <input type="checkbox"/>   | Small Fab <input type="checkbox"/>   | Prod. Eng. Coord. <input type="checkbox"/>   | Quality <input type="checkbox"/>   |   |   
| Thermoforming <input type="checkbox"/>   | Finishing <input type="checkbox"/>   | Rec/Store/Packaging <input type="checkbox"/>   | Other <input type="checkbox"/>   |   |   
| Large Fab <input type="checkbox"/>   | Composite <input type="checkbox"/>   | Supplier <input type="checkbox"/>   |   |   
| Date :   |   | Step #:   |   | QTY Effective :   |   |               | MRB (QSI042) Approval |                                                 |  |                                    |                                     |                                    |                                      |                                    |                                    |                                            |                                  |                                        |                                    |                                              |                                |                                    |                                    |                                   |  |
| Description Work Order Deviation   |   |   |   | Disposition   |   |               
|   |   |   |   |   |   |               |                       | Completed By                                    |  |                                    |                                     |                                    |                                      |                                    |                                    |                                            |                                  |                                        |                                    |                                              |                                |                                    |                                    |                                   |  |
|   |   |   |   |   |   |               |                       | Lead hand / Supervisor<br>Approval Verification |  |                                    |                                     |                                    |                                      |                                    |                                    |                                            |                                  |                                        |                                    |                                              |                                |                                    |                                    |                                   |  |
|   |   |   |   |   |   |               |                       | QC / QA Coordinator<br>Approval                 |  |                                    |                                     |                                    |                                      |                                    |                                    |                                            |                                  |                                        |                                    |                                              |                                |                                    |                                    |                                   |  |
| Root Cause   |   | FAULT CATEGORY   |   |   
| Environment <input type="checkbox"/><br>Design <input type="checkbox"/><br>Doc/Data <input type="checkbox"/><br>Equip/Tooling <input type="checkbox"/><br>Handling/Pre <input type="checkbox"/><br>Material <input type="checkbox"/><br>Internal Transport <input type="checkbox"/><br>Tribal Knowledge <input type="checkbox"/><br>LOA <input type="checkbox"/><br>Substation <input type="checkbox"/><br>Past Expiry Date <input type="checkbox"/><br>Misidentified <input type="checkbox"/> | No Re-verification <input type="checkbox"/><br>Operator <input type="checkbox"/><br>Offset/Setup <input type="checkbox"/><br>Supplier <input type="checkbox"/><br>Training <input type="checkbox"/><br>Use for Testing <input type="checkbox"/><br>Poor Information <input type="checkbox"/><br>Rushing <input type="checkbox"/><br>Product Improvement <input type="checkbox"/><br>Process Improvement <input type="checkbox"/><br>Manufacturing Process <input type="checkbox"/><br>Past Due <input type="checkbox"/> | Pressure/Forced <input type="checkbox"/><br>Bending <input type="checkbox"/><br>Centre Not Concentric <input type="checkbox"/><br>Cracks <input type="checkbox"/><br>Crimp/Kink/Ripple/Wave <input type="checkbox"/><br>Cuffs <input type="checkbox"/><br>Crushing <input type="checkbox"/><br>Heat Treat <input type="checkbox"/><br>Wave/Twist in Tube <input type="checkbox"/><br>Marks/Chatter <input type="checkbox"/> | Temperature/Cure <input type="checkbox"/><br>Set-up <input type="checkbox"/><br>BOM/Route <input type="checkbox"/><br>Broken/Damage/Defect <input type="checkbox"/><br>Inspection Incomplete/Unqualified <input type="checkbox"/><br>Contamination <input type="checkbox"/><br>Countersink <input type="checkbox"/><br>Cut Too Short <input type="checkbox"/><br>Instructions Incomplete/Unclear <input type="checkbox"/><br>Drill Holes <input type="checkbox"/> | Power Loss/Surge <input type="checkbox"/><br>Folio/Program <input type="checkbox"/><br>Grain <input type="checkbox"/><br>Weld <input type="checkbox"/><br>Wrong Stock Pulled <input type="checkbox"/><br>Out of Sequence <input type="checkbox"/><br>Off-set <input type="checkbox"/><br>Mislabeled <input type="checkbox"/><br>Fit/Function <input type="checkbox"/><br>Misaligned/off center <input type="checkbox"/>   | Positioned Wrong <input type="checkbox"/><br>Outside Dimensions <input type="checkbox"/><br>Over/Under tolerance <input type="checkbox"/><br>Part Incorrect <input type="checkbox"/><br>Part Lost/Missing <input type="checkbox"/><br>Part Moved <input type="checkbox"/><br>Drawing <input type="checkbox"/><br>Finish <input type="checkbox"/><br>Misread <input type="checkbox"/><br>Turning Sequence <input type="checkbox"/> | OTHER : _____ |                       |                                                 |  |                                    |                                     |                                    |                                      |                                    |                                    |                                            |                                  |                                        |                                    |                                              |                                |                                    |                                    |                                   |  |



# Picklist Print

Wednesday, August 24, 2016 11:37:12 AM

Page 2

Work Order ID: 150128

**\*150128\***

Parent Item: D4436-043

**\*D4436-043\***

Parent Item Name: Aft Outboard Bracket Assembly

Start Date: 8/18/2016

Required Date: 8/24/2016

Start Qty: 4.00

Required Qty: 4.00

D4441-1

Manufactured No

202 f

380.2536 1.408 5.632

**\*D4441-1\***

Rubber Seal

\*\*

FF

SEP 23 2016

Location

Loc Qty

Loc Code

ST422

380.2536

120932

380.2536

12-672

NOT Pulled,  
bud TOTAL was there

Wednesday, August 24, 2016 11:37:12 AM

Shop Packet Print

Page 2

DQA: \_\_\_\_\_ Date: \_\_\_\_\_



## WORK ORDER NON-CONFORMANCE / UPDATE

QA Closed: \_\_\_\_\_ Date: \_\_\_\_\_


Work Order update only ☐

|   |   |   |   |                       |  |
|---|---|---|---|-----------------------|--|
| Work Order: _____<br><br>Part No. _____<br><br>NCR No. _____   | <b>DISPOSITION</b><br><br>Rework <input type="checkbox"/><br>Scrap <input type="checkbox"/><br>Use-as-is <input type="checkbox"/><br>Suspected Unapproved <input type="checkbox"/> | <b>AGAINST DEPARTMENT/PROCESS</b><br><br><div style="display: flex; justify-content: space-between;"> <div>             Skid-tube <input type="checkbox"/><br/>             Machining <input type="checkbox"/><br/>             Thermoforming <input type="checkbox"/><br/>             Large Fab <input type="checkbox"/> </div> <div>             Cross tube <input type="checkbox"/><br/>             Small Fab <input type="checkbox"/><br/>             Finishing <input type="checkbox"/><br/>             Composite <input type="checkbox"/> </div> <div>             Water Jet <input type="checkbox"/><br/>             Prod. Eng. Coord. <input type="checkbox"/><br/>             Rec/Store/Packaging <input type="checkbox"/><br/>             Supplier <input type="checkbox"/> </div> <div>             Engineering <input type="checkbox"/><br/>             Quality <input type="checkbox"/><br/>             Other <input type="checkbox"/> </div> </div> |   |                       |  |
| Date : _____   | Step #: _____   | QTY Effective : _____   |   | MRB (QSI042) Approval |  |
| Description Work Order Deviation   |   |   | Disposition   |                       |  |
|   |   |   | Completed By   |                       |  |
|   |   |   | Lead hand / Supervisor Approval Verification   |                       |  |
|   |   |   | QC / QA Coordinator Approval   |                       |  |
| <b>Root Cause</b><br><div style="display: flex;"> <div style="flex: 1;">             Environment <input type="checkbox"/><br/>             Design <input type="checkbox"/><br/>             Doc/Data <input type="checkbox"/><br/>             Equip/Tooling <input type="checkbox"/><br/>             Handling/Pre <input type="checkbox"/><br/>             Material <input type="checkbox"/><br/>             Internal Transport <input type="checkbox"/><br/>             Tribal Knowledge <input type="checkbox"/><br/>             LOA <input type="checkbox"/><br/>             Substation <input type="checkbox"/><br/>             Past Expiry Date <input type="checkbox"/><br/>             Misidentified <input type="checkbox"/> </div> <div style="flex: 1;">             No Re-verification <input type="checkbox"/><br/>             Operator <input type="checkbox"/><br/>             Offset/Setup <input type="checkbox"/><br/>             Supplier <input type="checkbox"/><br/>             Training <input type="checkbox"/><br/>             Use for Testing <input type="checkbox"/><br/>             Poor Information <input type="checkbox"/><br/>             Rushing <input type="checkbox"/><br/>             Product Improvement <input type="checkbox"/><br/>             Process Improvement <input type="checkbox"/><br/>             Manufacturing Process <input type="checkbox"/><br/>             Past Due <input type="checkbox"/> </div> </div> |   |   | <b>FAULT CATEGORY</b><br><div style="display: flex;"> <div style="flex: 1;">             Pressure/Forced <input type="checkbox"/><br/>             Bending <input type="checkbox"/><br/>             Centre Not Concentric <input type="checkbox"/><br/>             Cracks <input type="checkbox"/><br/>             Crimp/Kink/Ripple/Wave <input type="checkbox"/><br/>             Cuffs <input type="checkbox"/><br/>             Crushing <input type="checkbox"/><br/>             Heat Treat <input type="checkbox"/><br/>             Wave/Twist in Tube <input type="checkbox"/><br/>             Marks/Chatter <input type="checkbox"/> </div> <div style="flex: 1;">             Temperature/Cure <input type="checkbox"/><br/>             Set-up <input type="checkbox"/><br/>             BOM/Route <input type="checkbox"/><br/>             Broken/Damage/Defect <input type="checkbox"/><br/>             Inspection Incomplete/Unqualified <input type="checkbox"/><br/>             Contamination <input type="checkbox"/><br/>             Countersink <input type="checkbox"/><br/>             Cut Too Short <input type="checkbox"/><br/>             Instructions Incomplete/Unclear <input type="checkbox"/><br/>             Drill Holes <input type="checkbox"/> </div> <div style="flex: 1;">             Power Loss/Surge <input type="checkbox"/><br/>             Folio/Program <input type="checkbox"/><br/>             Grain <input type="checkbox"/><br/>             Weld <input type="checkbox"/><br/>             Wrong Stock Pulled <input type="checkbox"/><br/>             Out of Sequence <input type="checkbox"/><br/>             Off-set <input type="checkbox"/><br/>             Misabeled <input type="checkbox"/><br/>             Fit/Function <input type="checkbox"/><br/>             Misaligned/off center <input type="checkbox"/> </div> <div style="flex: 1;">             Positioned Wrong <input type="checkbox"/><br/>             Outside Dimensions <input type="checkbox"/><br/>             Over/Under tolerance <input type="checkbox"/><br/>             Part Incorrect <input type="checkbox"/><br/>             Part Lost/Missing <input type="checkbox"/><br/>             Part Moved <input type="checkbox"/><br/>             Drawing <input type="checkbox"/><br/>             Finish <input type="checkbox"/><br/>             Misread <input type="checkbox"/><br/>             Turning Sequence <input type="checkbox"/> </div> </div> |                       |  |
| OTHER : _____   |   |   |   |                       |  |





| ITEM | QTY<br>-041 | PART NUMBER | DESCRIPTION                   |
|------|-------------|-------------|-------------------------------|
| 1    | X           | D4436-041   | AFT BRACKET ASSEMBLY          |
| 2    | 1           | D4435-043   | BRACKET ASSEMBLY              |
| 3    | 1           | D4436-043   | AFT OUTBOARD BRACKET ASSEMBLY |
| 4    | 1           | D4436-045   | AFT INBOARD BRACKET ASSEMBLY  |
| 5    | 1           | D4440-1     | GROMMET                       |
| 6    | 4           | AN525-832R6 | SCREW                         |

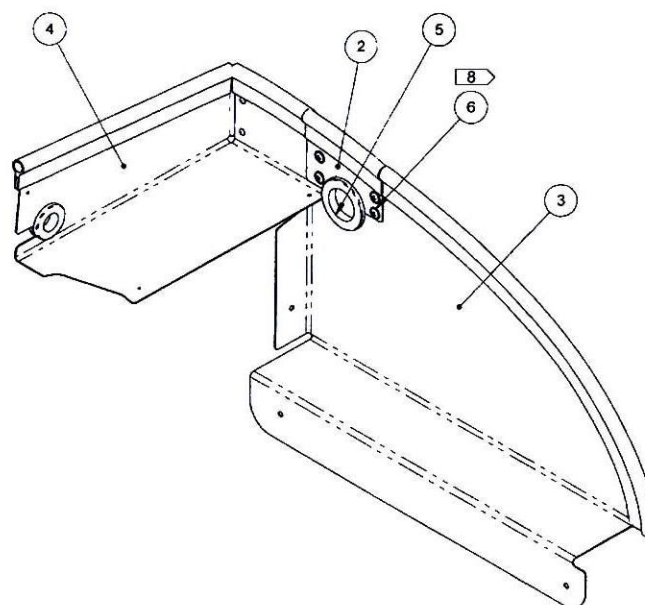

**D4436-041 AFT BRACKET ASSEMBLY**

**NOTES:**

- 1) MATERIAL: N/A
- 2) FINISH: N/A
- 3) TOLERANCES: PER DART QSI 018 UNLESS OTHERWISE NOTED
- 4) UNITS: INCHES UNLESS OTHERWISE NOTED
- 5) BREAK SHARP EDGES: 0.005 TO 0.010 MAX
- 6) IDENTIFICATION: IDENTIFY PER QSI 044 6.1
- 7) WEIGHT: 1.31 lbs
- 8) TORQUE SCREW TO 12-15 (in-lb)

SHOP COPY  
RETURN TO  
ENGINEERING  
UNCONTROLLED COPY  
SUBJECT TO AMENDMENT  
WITHOUT NOTICE  
WORK ORDER

NO. 150128 MJS  
16-08-24

RELEASED  
12 2012-01-23  
MP


|            |                    |    |          |
|------------|--------------------|----|----------|
| A          | NEW ISSUE          | RF | 12.01.17 |
| REV.       | DESCRIPTION        | BY | DATE     |
| DESIGN     | RF                 |    |          |
| DRAWN      | RF                 |    |          |
| CHECKED    | <i>[Signature]</i> |    |          |
| MFG. APPR. | <i>[Signature]</i> |    |          |
| APPROVED   | <i>[Signature]</i> |    |          |
| DE APPR.   | <i>[Signature]</i> |    |          |
| DATE       | 12.01.17           |    |          |

**DART AEROSPACE LTD**  
HAWKESBURY, ONTARIO, CANADA

DRAWING NO. **D4436** REV. A  
SHEET 1 OF 7  
TITLE **COVER ASSEMBLY** SCALE NTS

COPYRIGHT © 2012 BY DART AEROSPACE LTD  
THIS DOCUMENT IS PRIVATE AND CONFIDENTIAL AND IS SUPPLIED ON THE EXPRESS CONDITION THAT IT IS  
NOT TO BE USED FOR ANY PURPOSE OR COPIED OR COMMUNICATED TO ANY OTHER PERSON WITHOUT  
WRITTEN PERMISSION FROM DART AEROSPACE LTD.

| ITEM | QTY<br>-043 | PART NUMBER   | DESCRIPTION                   |
|------|-------------|---------------|-------------------------------|
| 1    | X           | D4436-043     | AFT OUTBOARD BRACKET ASSEMBLY |
| 2    | 1           | D4436-1       | BRACKET                       |
| 3    | 1           | D4441-1-160   | RUBBER SEAL                   |
| 4    | 4           | MS20426AD3-2  | RIVET                         |
| 5    | 2           | MS21075L08    | NUT PLATE                     |
| 6    | A/R         | 3M 1300/1300L | ADHESIVE                      |

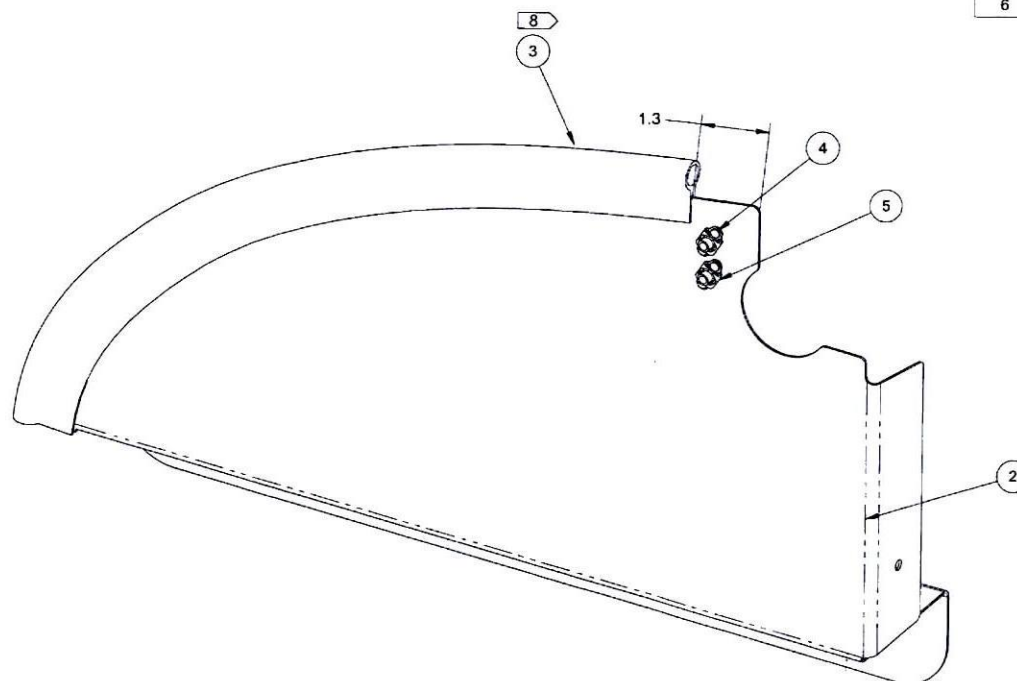


**D4436-043 AFT OUTBOARD BRACKET ASSEMBLY**

**NOTES:**

- 1) MATERIAL: N/A
- 2) FINISH: POWDER COAT "BLACK SANDEXT" (4.3.5.7) PER DART QSI 005 4.3  
MASK NUT PLATE HOLES
- 3) TOLERANCES: PER DART QSI 018 UNLESS OTHERWISE NOTED
- 4) UNITS: INCHES UNLESS OTHERWISE NOTED
- 5) BREAK SHARP EDGES: 0.005 TO 0.010 MAX
- 6) IDENTIFICATION: N/A
- 7) WEIGHT: 0.78 lbs
- 8) INSTALL RUBBER SEAL TO EDGE OF PART AFTER POWDER COAT USING 3M 1300/1300L ADHESIVE  
ENSURE BRACKET IS COMPLETELY INSERTED INTO GROOVE OF RUBBER SEAL.  
IT IS ACCEPTABLE TO NOTCH THE SEAL AS REQUIRED TO PREVENT IT FROM BUCKLING

|            |                    |   |              |
|------------|--------------------|---|--------------|
| DESIGN     | RF                 | <b>DART AEROSPACE LTD</b><br>HAWKESBURY, ONTARIO, CANADA   |              |
| DRAWN      | RF                 |   |              |
| CHECKED    | <i>[Signature]</i> | DRAWING NO.   | REV. A       |
| MFG. APPR. | <i>[Signature]</i> | D4436   | SHEET 2 OF 7 |
| APPROVED   | <i>[Signature]</i> | TITLE   | SCALE        |
| DE APPR.   | <i>[Signature]</i> | COVER ASSEMBLY   | NTS          |
| DATE       | 12.01.17           | COPYRIGHT © 2012 BY DART AEROSPACE LTD<br>THIS DOCUMENT IS PRIVATE AND CONFIDENTIAL. IT IS SUPPLIED ON THE EXPRESS CONDITION THAT IT IS<br>NOT TO BE USED FOR ANY PURPOSES OR COPIED OR COMMUNICATED TO ANY OTHER PERSON WITHOUT<br>WRITTEN PERMISSION FROM DART AEROSPACE LTD. |              |

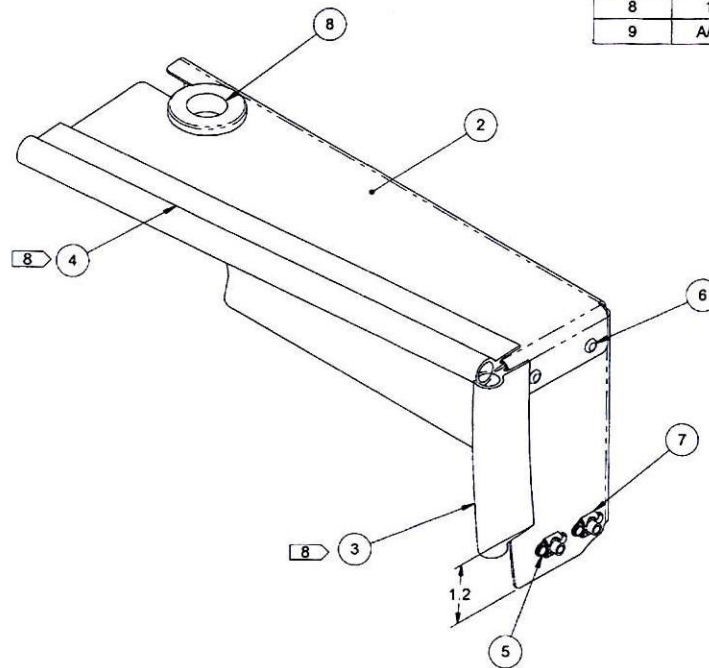

**D4436-045 AFT INBOARD BRACKET ASSEMBLY**

**NOTES:**




- 1) MATERIAL: N/A
- 2) FINISH: POWDER COAT "BLACK SANDEXT" (4.3.5.7) PER DART QSI 005 4.3  
MASK NUT PLATE HOLES
- 3) TOLERANCES: PER DART QSI 018 UNLESS OTHERWISE NOTED
- 4) UNITS: INCHES UNLESS OTHERWISE NOTED
- 5) BREAK SHARP EDGES: 0.005 TO 0.010 MAX
- 6) IDENTIFICATION: N/A
- 7) WEIGHT: 0.42 lbs
- 8) INSTALL RUBBER SEAL TO EDGE OF PART AFTER POWDER COAT USING 3M 1300/1300L ADHESIVE,  
ENSURE BRACKET IS COMPLETELY INSERTED INTO GROOVE OF RUBBER SEAL.  
IT IS ACCEPTABLE TO NOTCH THE SEAL AS REQUIRED TO PREVENT IT FROM BUCKLING

| ITEM | QTY<br>-045 | PART NUMBER   | DESCRIPTION                  |
|------|-------------|---------------|------------------------------|
| 1    | X           | D4436-045     | AFT INBOARD BRACKET ASSEMBLY |
| 2    | 1           | D4436-3       | BRACKET                      |
| 3    | 1           | D4441-1-038   | RUBBER SEAL                  |
| 4    | 1           | D4441-1-100   | RUBBER SEAL                  |
| 5    | 4           | MS20426AD3-2  | RIVET                        |
| 6    | 2           | MS20470AD4-3  | RIVET                        |
| 7    | 2           | MS21075L08    | NUT PLATE                    |
| 8    | 1           | MS35489-19    | GROMMET                      |
| 9    | A/R         | 3M 1300/1300L | ADHESIVE                     |

RELEASED  
2012-01-23  
MP

|            |          |   |              |
|------------|----------|---|--------------|
| DESIGN     | RF       | <b>DART AEROSPACE LTD</b><br>HAWKESBURY, ONTARIO, CANADA   |              |
| DRAWN      | RF       |   |              |
| CHECKED    | RF       | DRAWING NO.   | REV. A       |
| MFG. APPR. | RF       | D4436   | SHEET 3 OF 7 |
| APPROVED   | RF       | TITLE   | SCALE        |
| DE APPR.   | RF       | COVER ASSEMBLY   | NTS          |
| DATE       | 12.01.17 | COPYRIGHT © 2012 BY DART AEROSPACE LTD<br><small>THIS DOCUMENT IS PRIVATE AND CONFIDENTIAL AND IS SUPPLIED ON THE EXPRESS CONDITION THAT IT IS NOT TO BE USED FOR ANY PURPOSE OR COPIED OR COMMUNICATED TO ANY OTHER PERSON WITHOUT WRITTEN PERMISSION FROM DART AEROSPACE LTD.</small> |              |



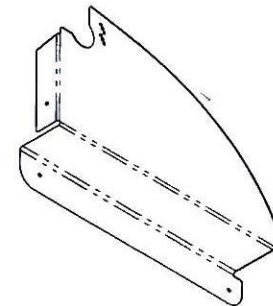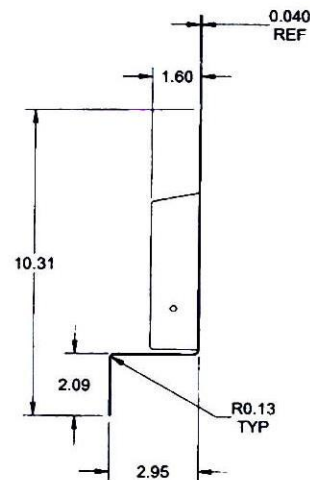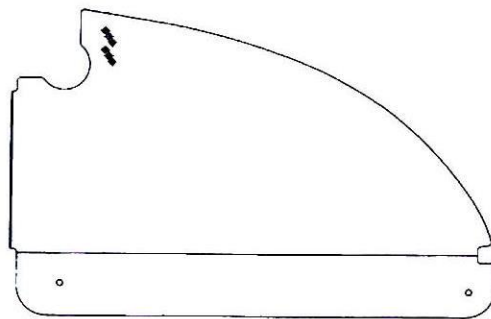


**D4436-1 BRACKET**

**NOTES:**


- 1) MATERIAL: MAKE FROM D4436-1F FLAT PATTERN
- 2) FINISH: CHEMICAL CONVERSION COAT PER DART QSI 005 4.1
- 3) TOLERANCES: PER DART QSI 018 UNLESS OTHERWISE NOTED
- 4) UNITS: INCHES UNLESS OTHERWISE NOTED
- 5) BREAK SHARP EDGES: 0.005 TO 0.010 MAX
- 6) IDENTIFICATION: N/A
- 7) WEIGHT: 0.69 lbs

RELEASED  
2012-01-23

|            |                    |   |              |
|------------|--------------------|---|--------------|
| DESIGN     | RF                 | <b>DART AEROSPACE LTD</b><br>HAWKESBURY, ONTARIO, CANADA   |              |
| DRAWN      | RF                 |   |              |
| CHECKED    | <i>[Signature]</i> | DRAWING NO.   | REV. A       |
| MFG. APPR. | <i>[Signature]</i> | <b>D4436</b>   | SHEET 4 OF 7 |
| APPROVED   | <i>[Signature]</i> | TITLE   | SCALE        |
| DE APPR.   | <i>[Signature]</i> | <b>COVER ASSEMBLY</b>   | NTS          |
| DATE       | 12.01.17           | <small>COPYRIGHT © 2012 BY DART AEROSPACE LTD<br/>THIS DOCUMENT IS PRIVATE AND CONFIDENTIAL AND IS SUPPLIED ON THE EXPRESS CONDITION THAT IT IS<br/>NOT TO BE USED FOR ANY PURPOSE OR COPIED OR COMMUNICATED TO ANY OTHER PERSON WITHOUT<br/>WRITTEN PERMISSION FROM DART AEROSPACE LTD.</small> |              |

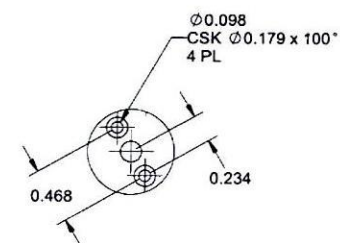

**DETAIL A** C6-6  
SCALE 4X, TYP

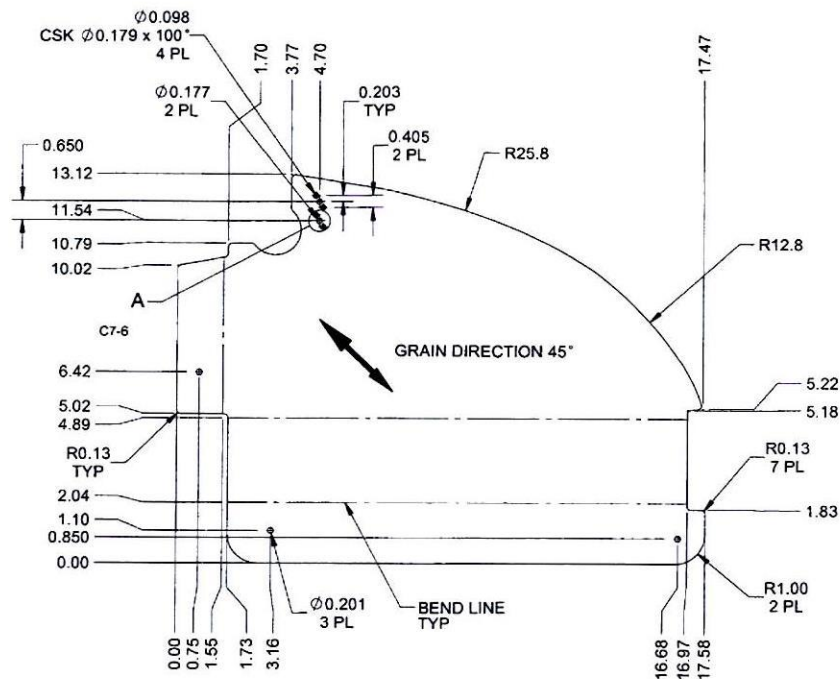





**D4436-1F FLAT PATTERN**

**NOTES:**

- 1) MATERIAL: 6061-T6/T62 ALUMINUM SHEET 0.040 THICK  
PER QQ-A-250/11 OR AMS-QQ-A-250/11  
OR AMS 4025 OR AMS 4027  
OR ASTM B209  
REF DART SPEC. M6061T6S.040
- 2) FINISH: N/A
- 3) TOLERANCES: PER DART QSI 018 UNLESS OTHERWISE NOTED
- 4) UNITS: INCHES UNLESS OTHERWISE NOTED
- 5) BREAK SHARP EDGES: 0.005 TO 0.010 MAX
- 6) IDENTIFICATION: N/A
- 7) WEIGHT: 0.69 lbs

|            |                    |   |              |
|------------|--------------------|---|--------------|
| DESIGN     | RF                 | <b>DART AEROSPACE LTD</b><br>HAWKESBURY, ONTARIO, CANADA   |              |
| DRAWN      | RF                 |   |              |
| CHECKED    | <i>[Signature]</i> | DRAWING NO.   | REV. A       |
| MFG. APPR. | <i>[Signature]</i> | <b>D4436</b>   | SHEET 5 OF 7 |
| APPROVED   | <i>[Signature]</i> | TITLE   | SCALE        |
| DE APPR.   | <i>[Signature]</i> | <b>COVER ASSEMBLY</b>   | NTS          |
| DATE       | 12.01.17           | COPYRIGHT © 2011 BY DART AEROSPACE LTD<br>THIS DOCUMENT IS PRIVATE AND CONFIDENTIAL AND IS SUPPLIED ON THE EXPRESS CONDITION THAT IT IS<br>NOT TO BE USED FOR ANY PURPOSE OR COPIED OR COMMUNICATED TO ANY OTHER PERSON WITHOUT<br>WRITTEN PERMISSION FROM DART AEROSPACE LTD. |              |

RELEASED  
2012-01-23  
*[Signature]*

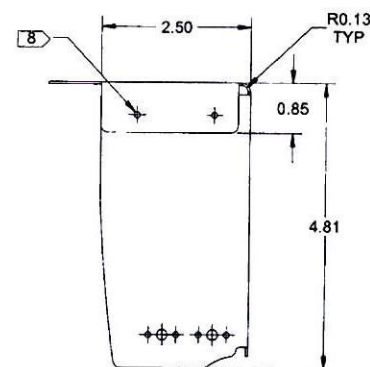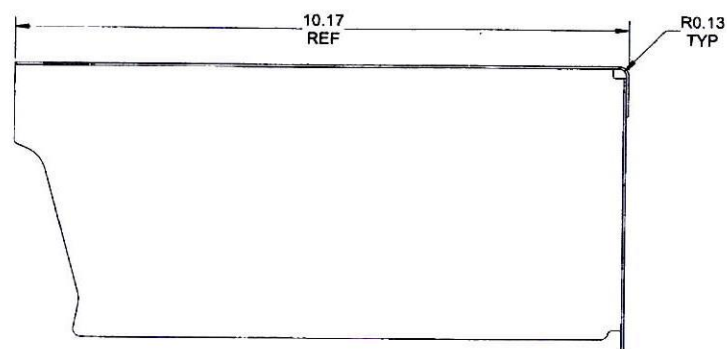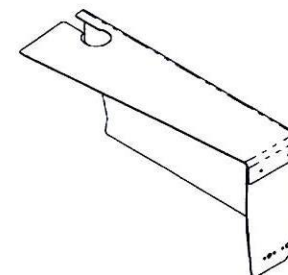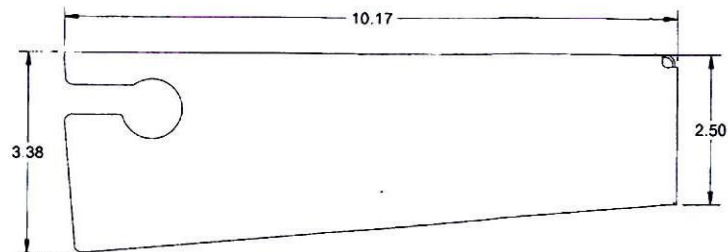


# **D4436-3 BRACKET**

## **NOTES:**

- 1) MATERIAL: MAKE FROM D4436-3F FLAT PATTERN
- 2) FINISH: CHEMICAL CONVERSION COAT PER DART QSI 005 4.1
- 3) TOLERANCES: PER DART QSI 018 UNLESS OTHERWISE NOTED
- 4) UNITS: INCHES UNLESS OTHERWISE NOTED
- 5) BREAK SHARP EDGES: 0.005 TO 0.010 MAX
- 6) IDENTIFICATION: N/A
- 7) WEIGHT: 0.33 lbs
- 8) TRANSFER  $\phi 0.129$  HOLES THRU 2 PLACES

|            |                    |   |              |
|------------|--------------------|---|--------------|
| DESIGN     | RF                 | <b>DART AEROSPACE LTD</b><br>HAWKESBURY, ONTARIO, CANADA   |              |
| DRAWN      | RF                 |   |              |
| CHECKED    | <i>[Signature]</i> | DRAWING NO.   | REV. A       |
| MFG. APPR. | <i>[Signature]</i> | D4436   | SHEET 6 OF 7 |
| APPROVED   | <i>[Signature]</i> | TITLE   | SCALE        |
| DE APPR.   | <i>[Signature]</i> | COVER ASSEMBLY   | NTS          |
| DATE       | 12.01.17           | COPYRIGHT © 2013 BY DART AEROSPACE LTD<br>THIS DOCUMENT IS PRIVATE AND CONFIDENTIAL AND IS SUPPLIED ON THE EXPRESS CONDITION THAT IT IS<br>NOT TO BE USED FOR ANY PURPOSE OR COPIED OR COMMUNICATED TO ANY OTHER PERSON WITHOUT<br>WRITTEN PERMISSION FROM DART AEROSPACE LTD. |              |



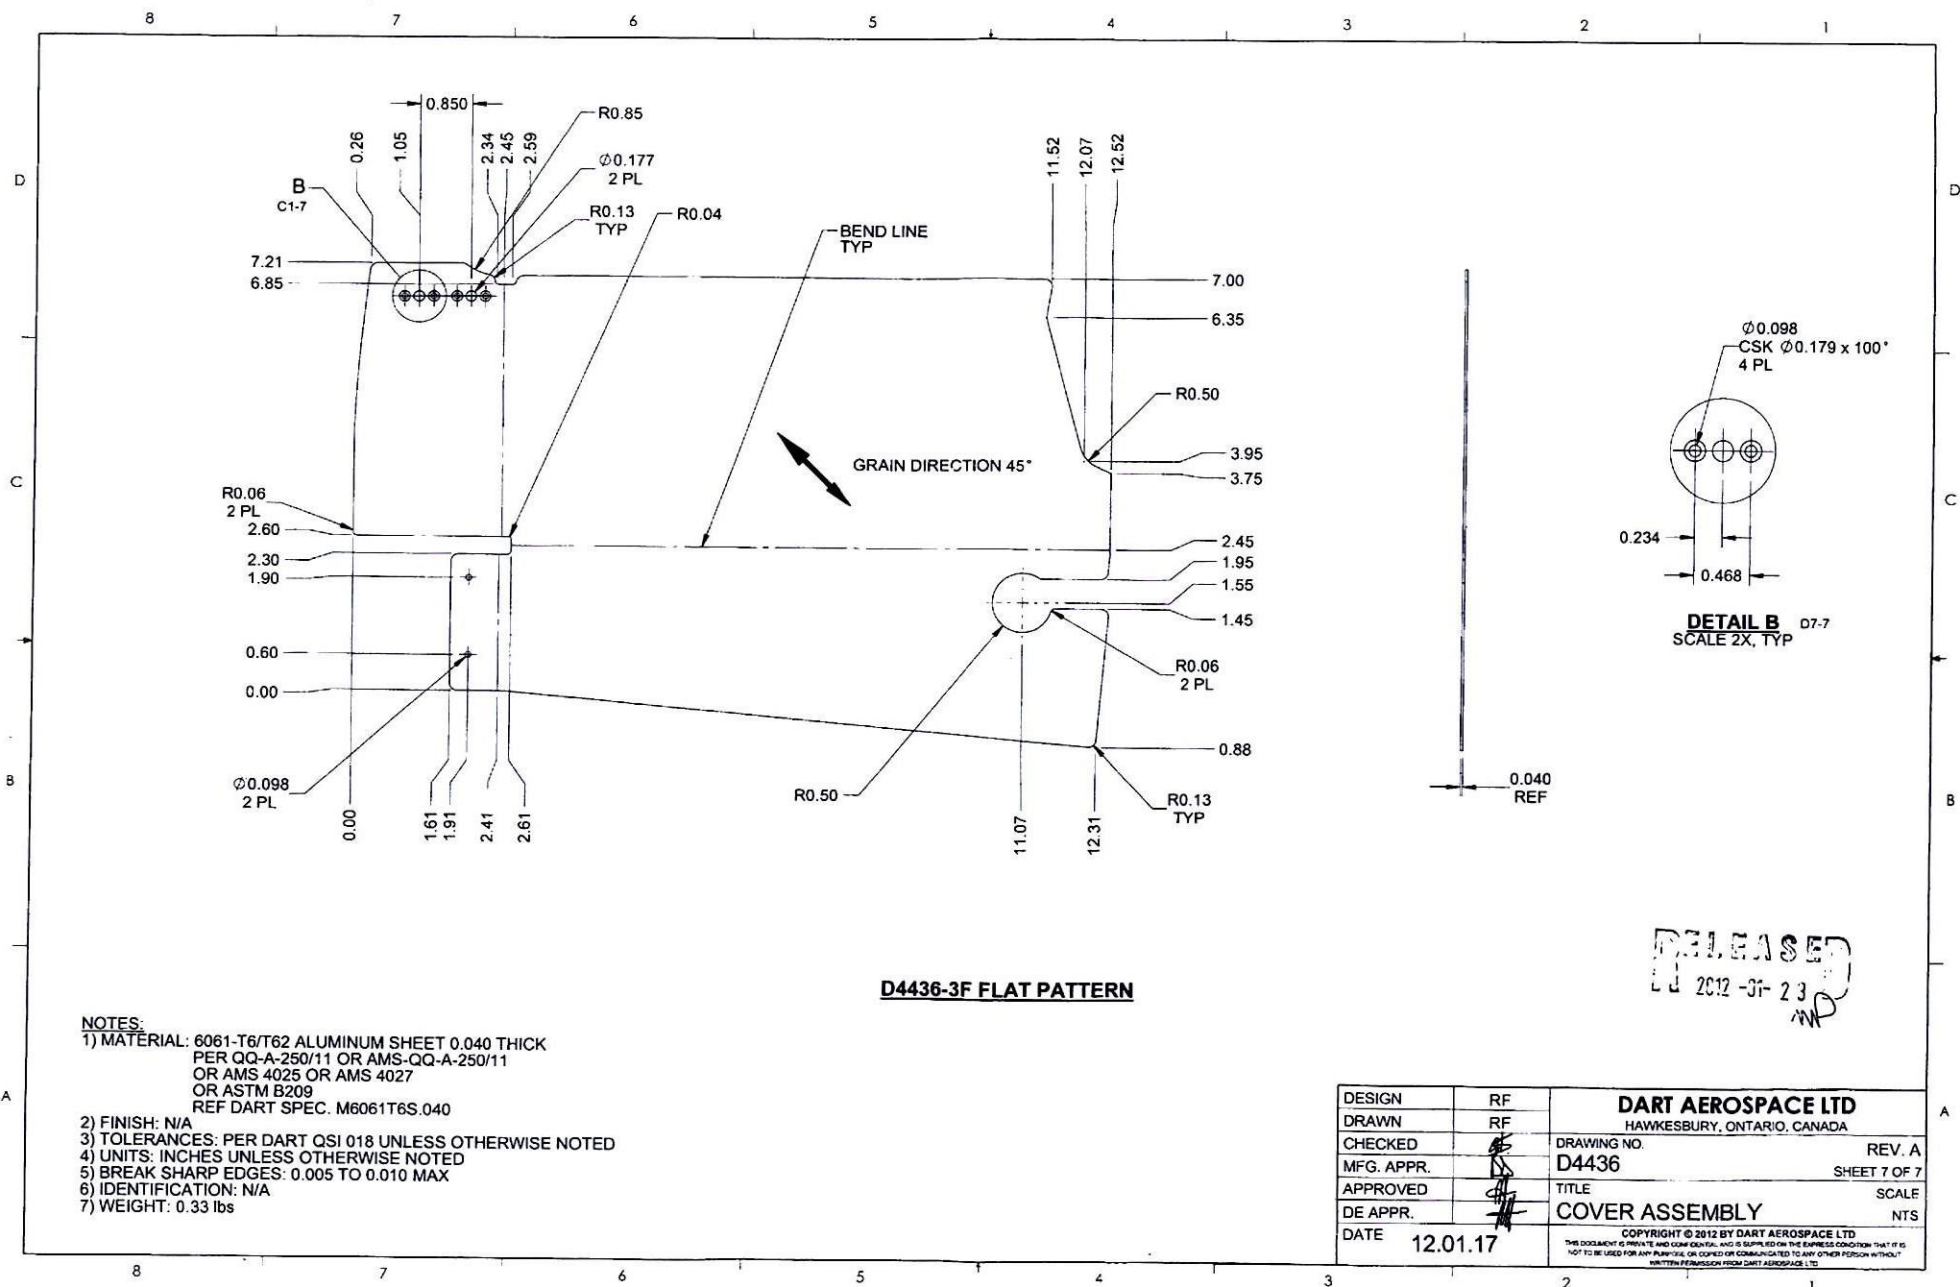

**NOTES:**

- 1) MATERIAL: 6061-T6/T62 ALUMINUM SHEET 0.040 THICK  
PER QQ-A-250/11 OR AMS-QQ-A-250/11  
OR AMS 4025 OR AMS 4027  
OR ASTM B209  
REF DART SPEC. M6061T6S.040
- 2) FINISH: N/A
- 3) TOLERANCES: PER DART QSI 018 UNLESS OTHERWISE NOTED
- 4) UNITS: INCHES UNLESS OTHERWISE NOTED
- 5) BREAK SHARP EDGES: 0.005 TO 0.010 MAX
- 6) IDENTIFICATION: N/A
- 7) WEIGHT: 0.33 lbs